


Masters's thesis at the Lucerne School of Engineering and Architecture

Title	Cargo en Flux: A Divergent Logistics Paradigm for Switzerland and Luzern
Student	Redwood, Joseph
Master's degree program	Architecture
Semester	FS22
Lecturer	Käferstein, Johannes
External examiner	Graber, Niklaus / Lütyens, Oliver


The underground logistics project Cargo Sous Terrain has quickly become an accepted part of a Swiss infrastructural future without a critical reflection on its fundamental logics. Logistics has become an increasingly integral part of urban life and its processes, successfully and abstractly navigating the various infrastructures that support it. Cargo en Flux is an alternative paradigm to Cargo Sous Terrain that speculates on a divergent infrastructural future for Switzerland and specifically the agglomeration of Luzern. Resisting the Swiss impulse for tunnelling, Cargo en Flux places its infrastructure at surface level so that it might have a meaningful interface with the public life that it has become such a key part of. This divergent paradigm makes the argument that by treating infrastructure as a designed ecology, the network of city distribution infrastructure can become an 'urban generator', while also promoting a healthier relationship with the complex network of logistical flows. The Cargo en Flux paradigm finds 'bundling' to be essential for both achieving network efficiencies and developing a rich urban interface with the infrastructural ecology.

Place, date Luzern 17.06.2022

© Redwood, Joseph, Lucerne School of Engineering and Architecture

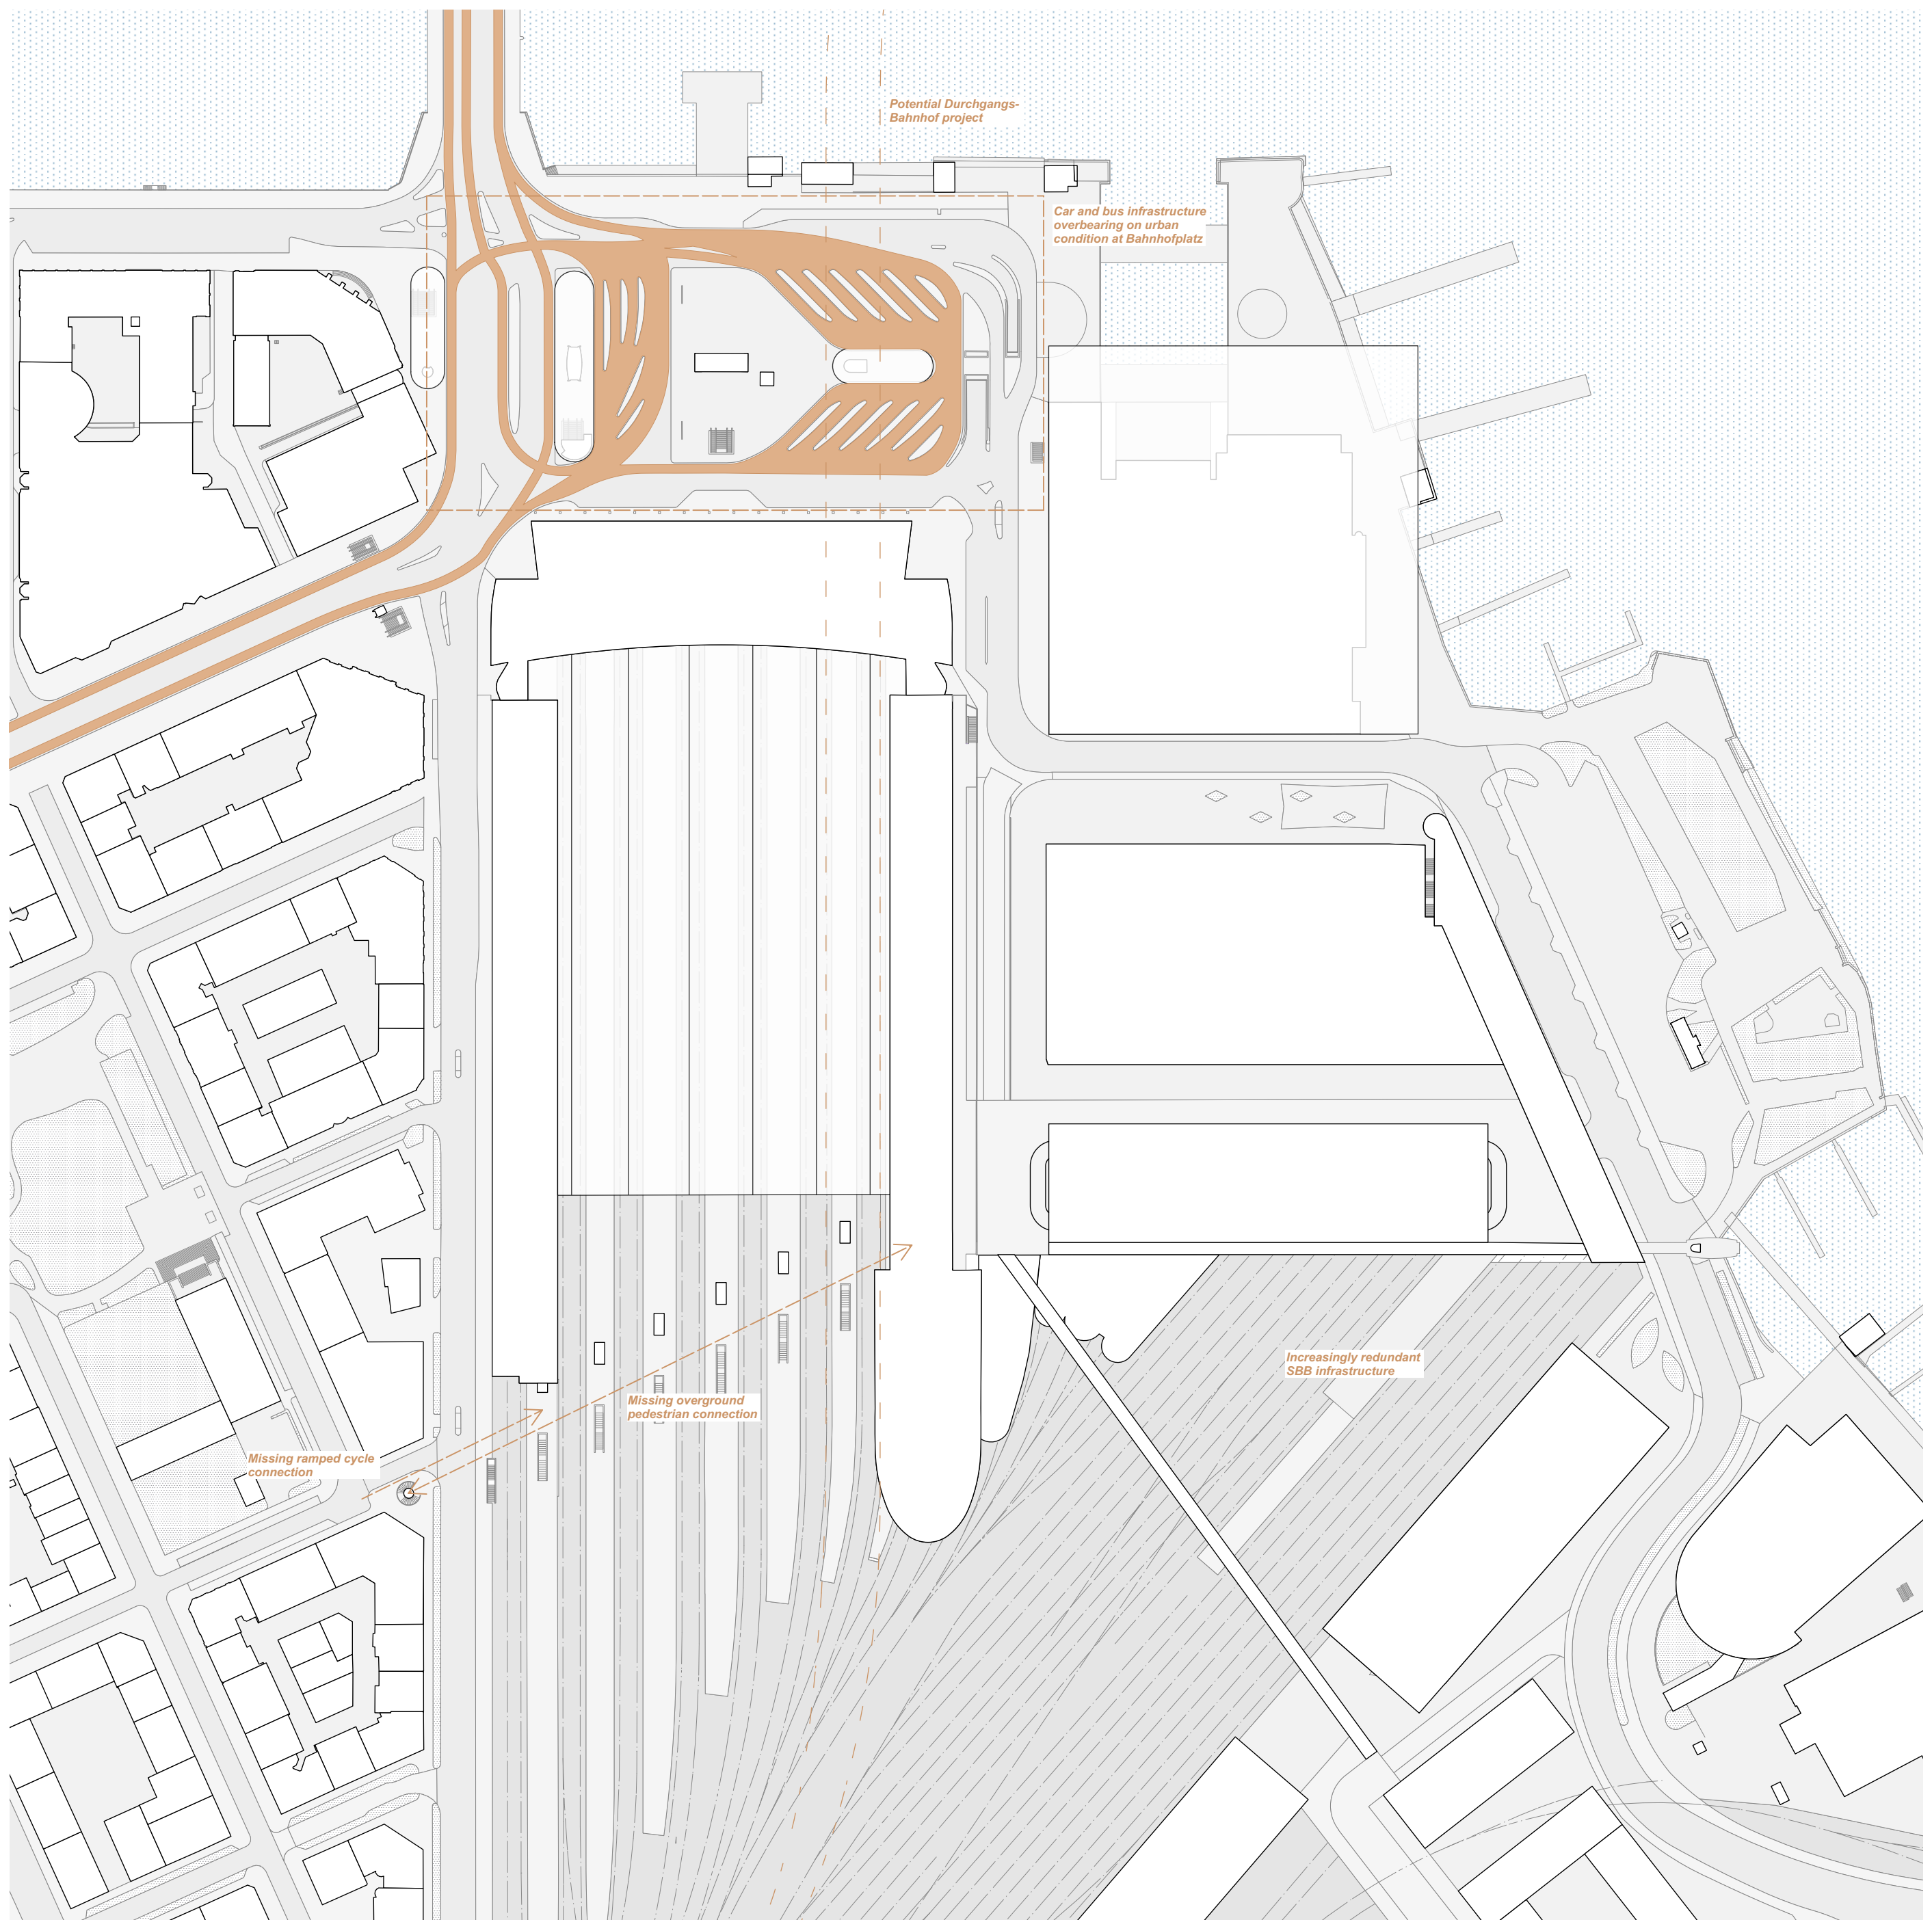

SITE PLAN AS EXISTING 1:2000

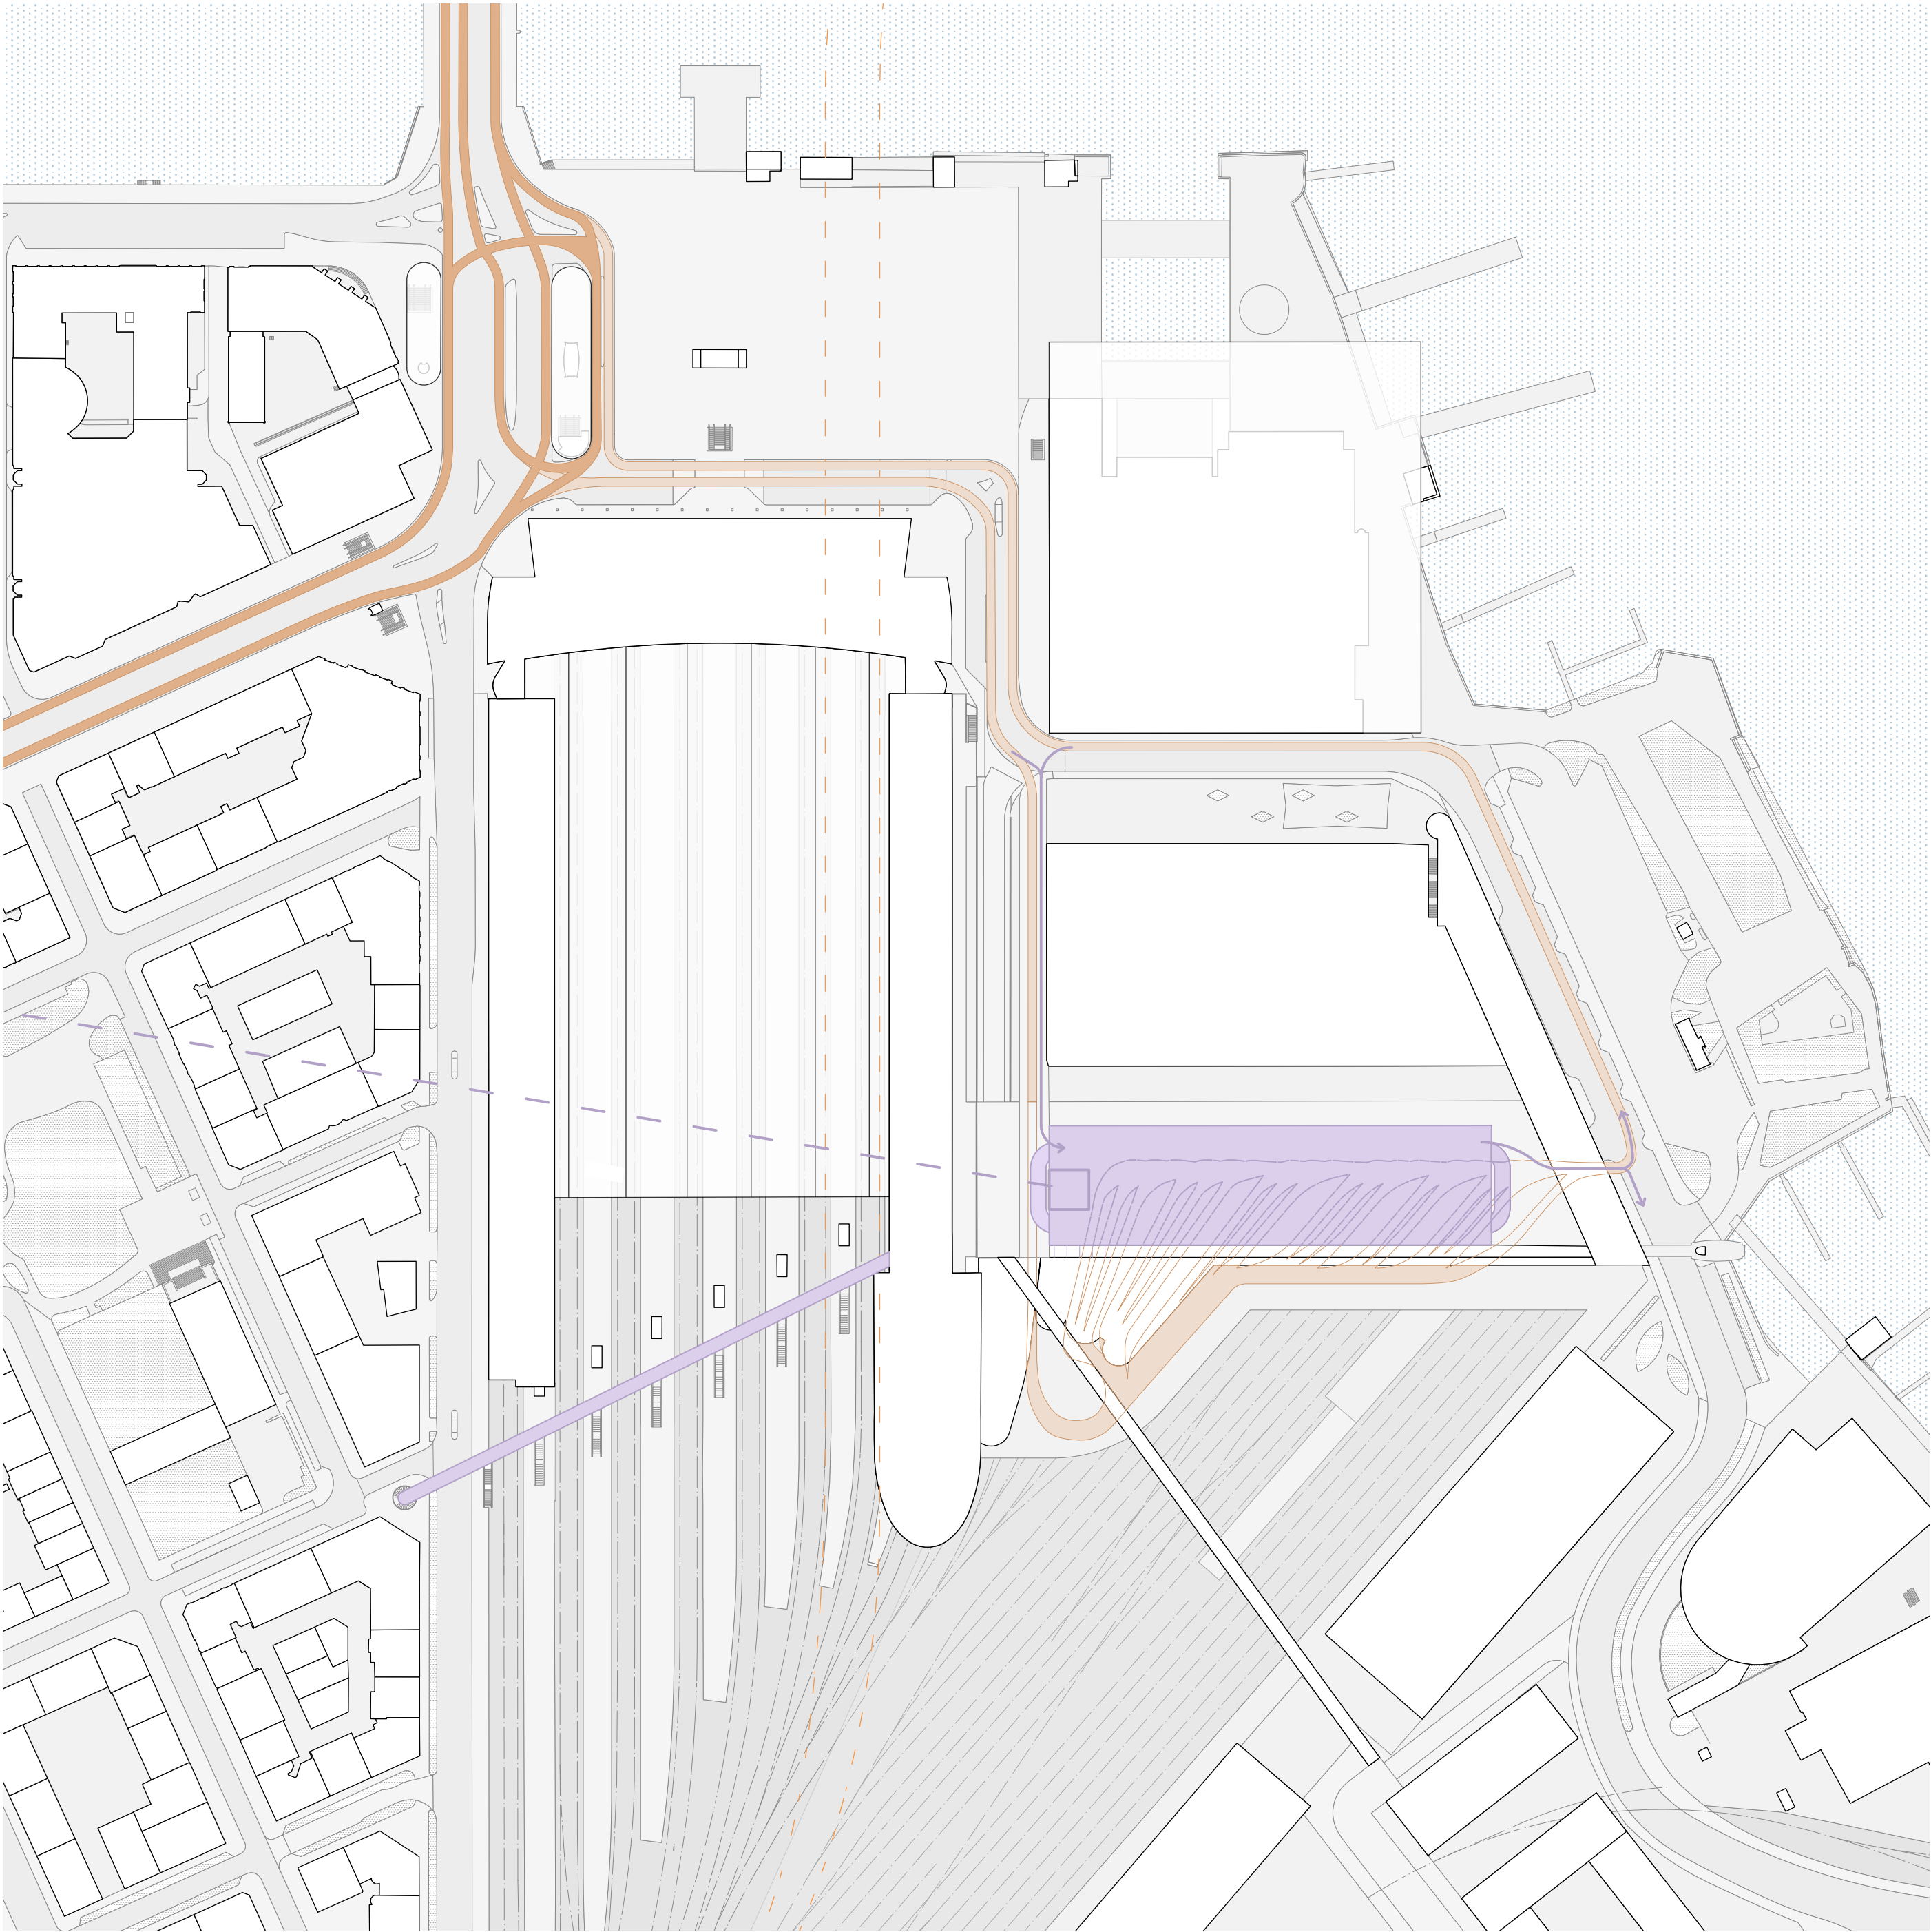

SITE PLAN AS PROPOSED 1:2000



BAHNHOFPLATZ

DATA

POWER


HEAT


POLYMER


PEDESTRIAN

DISTRIBUTION


TRANSPORT

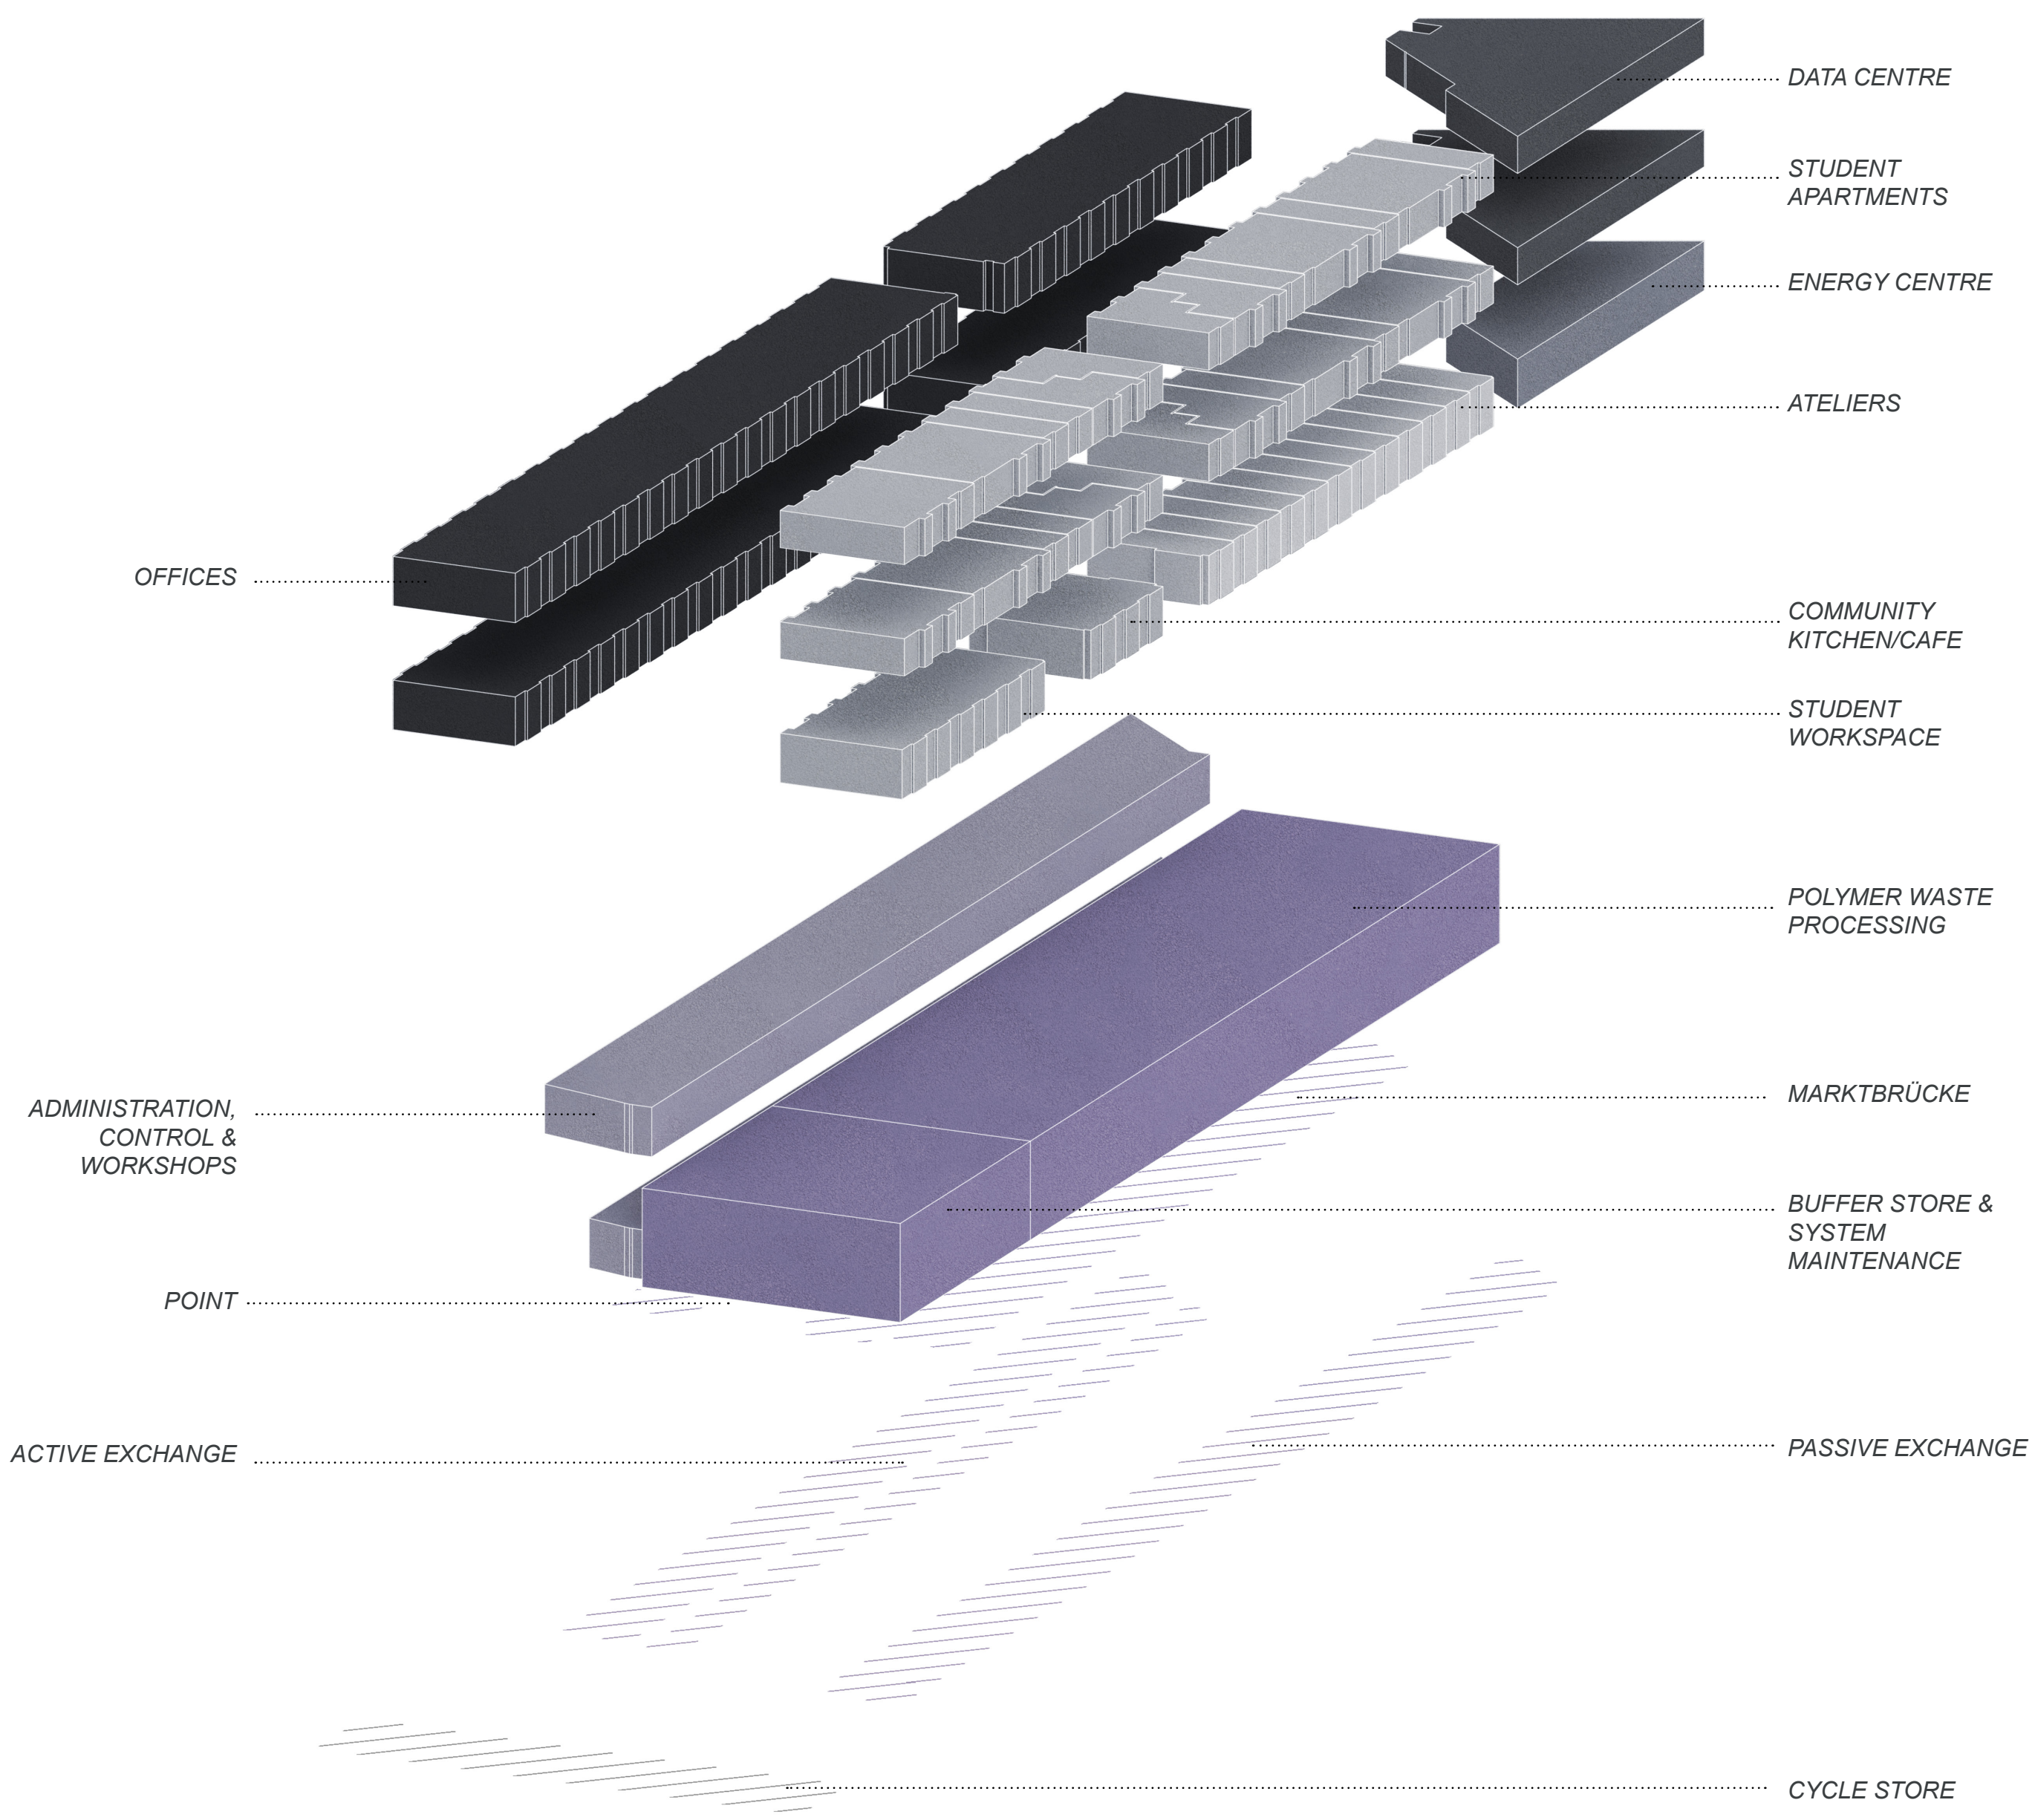

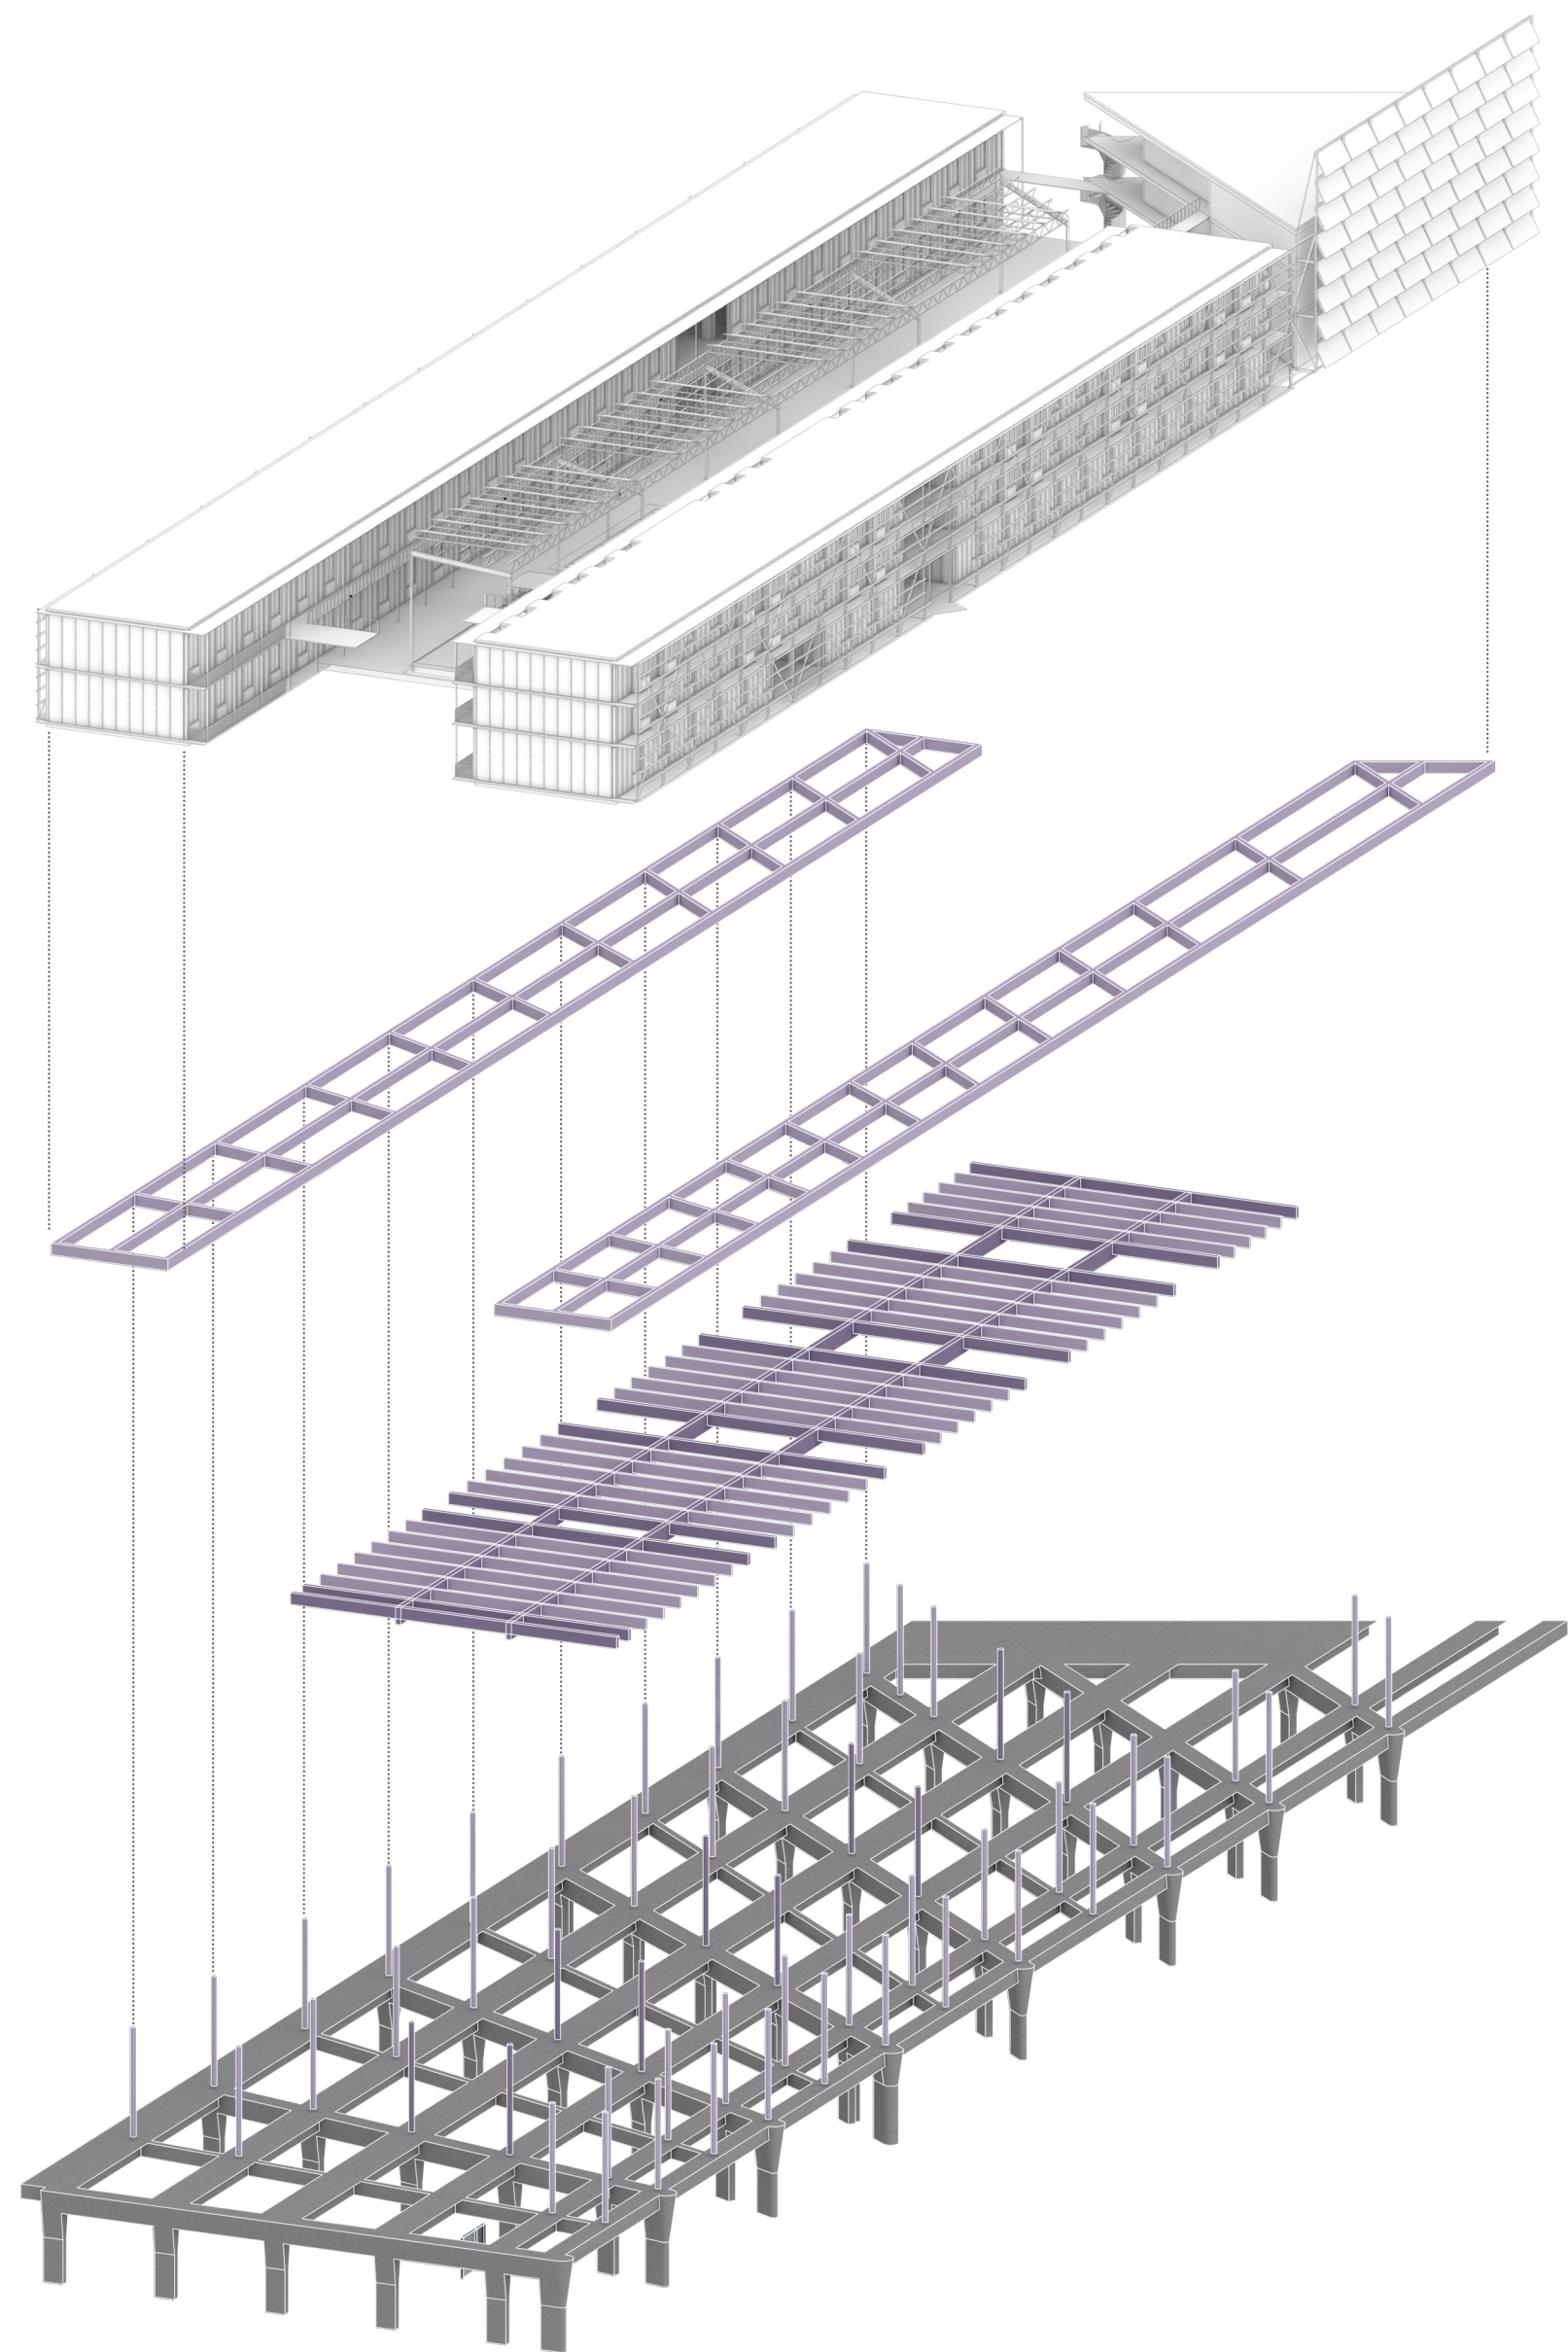


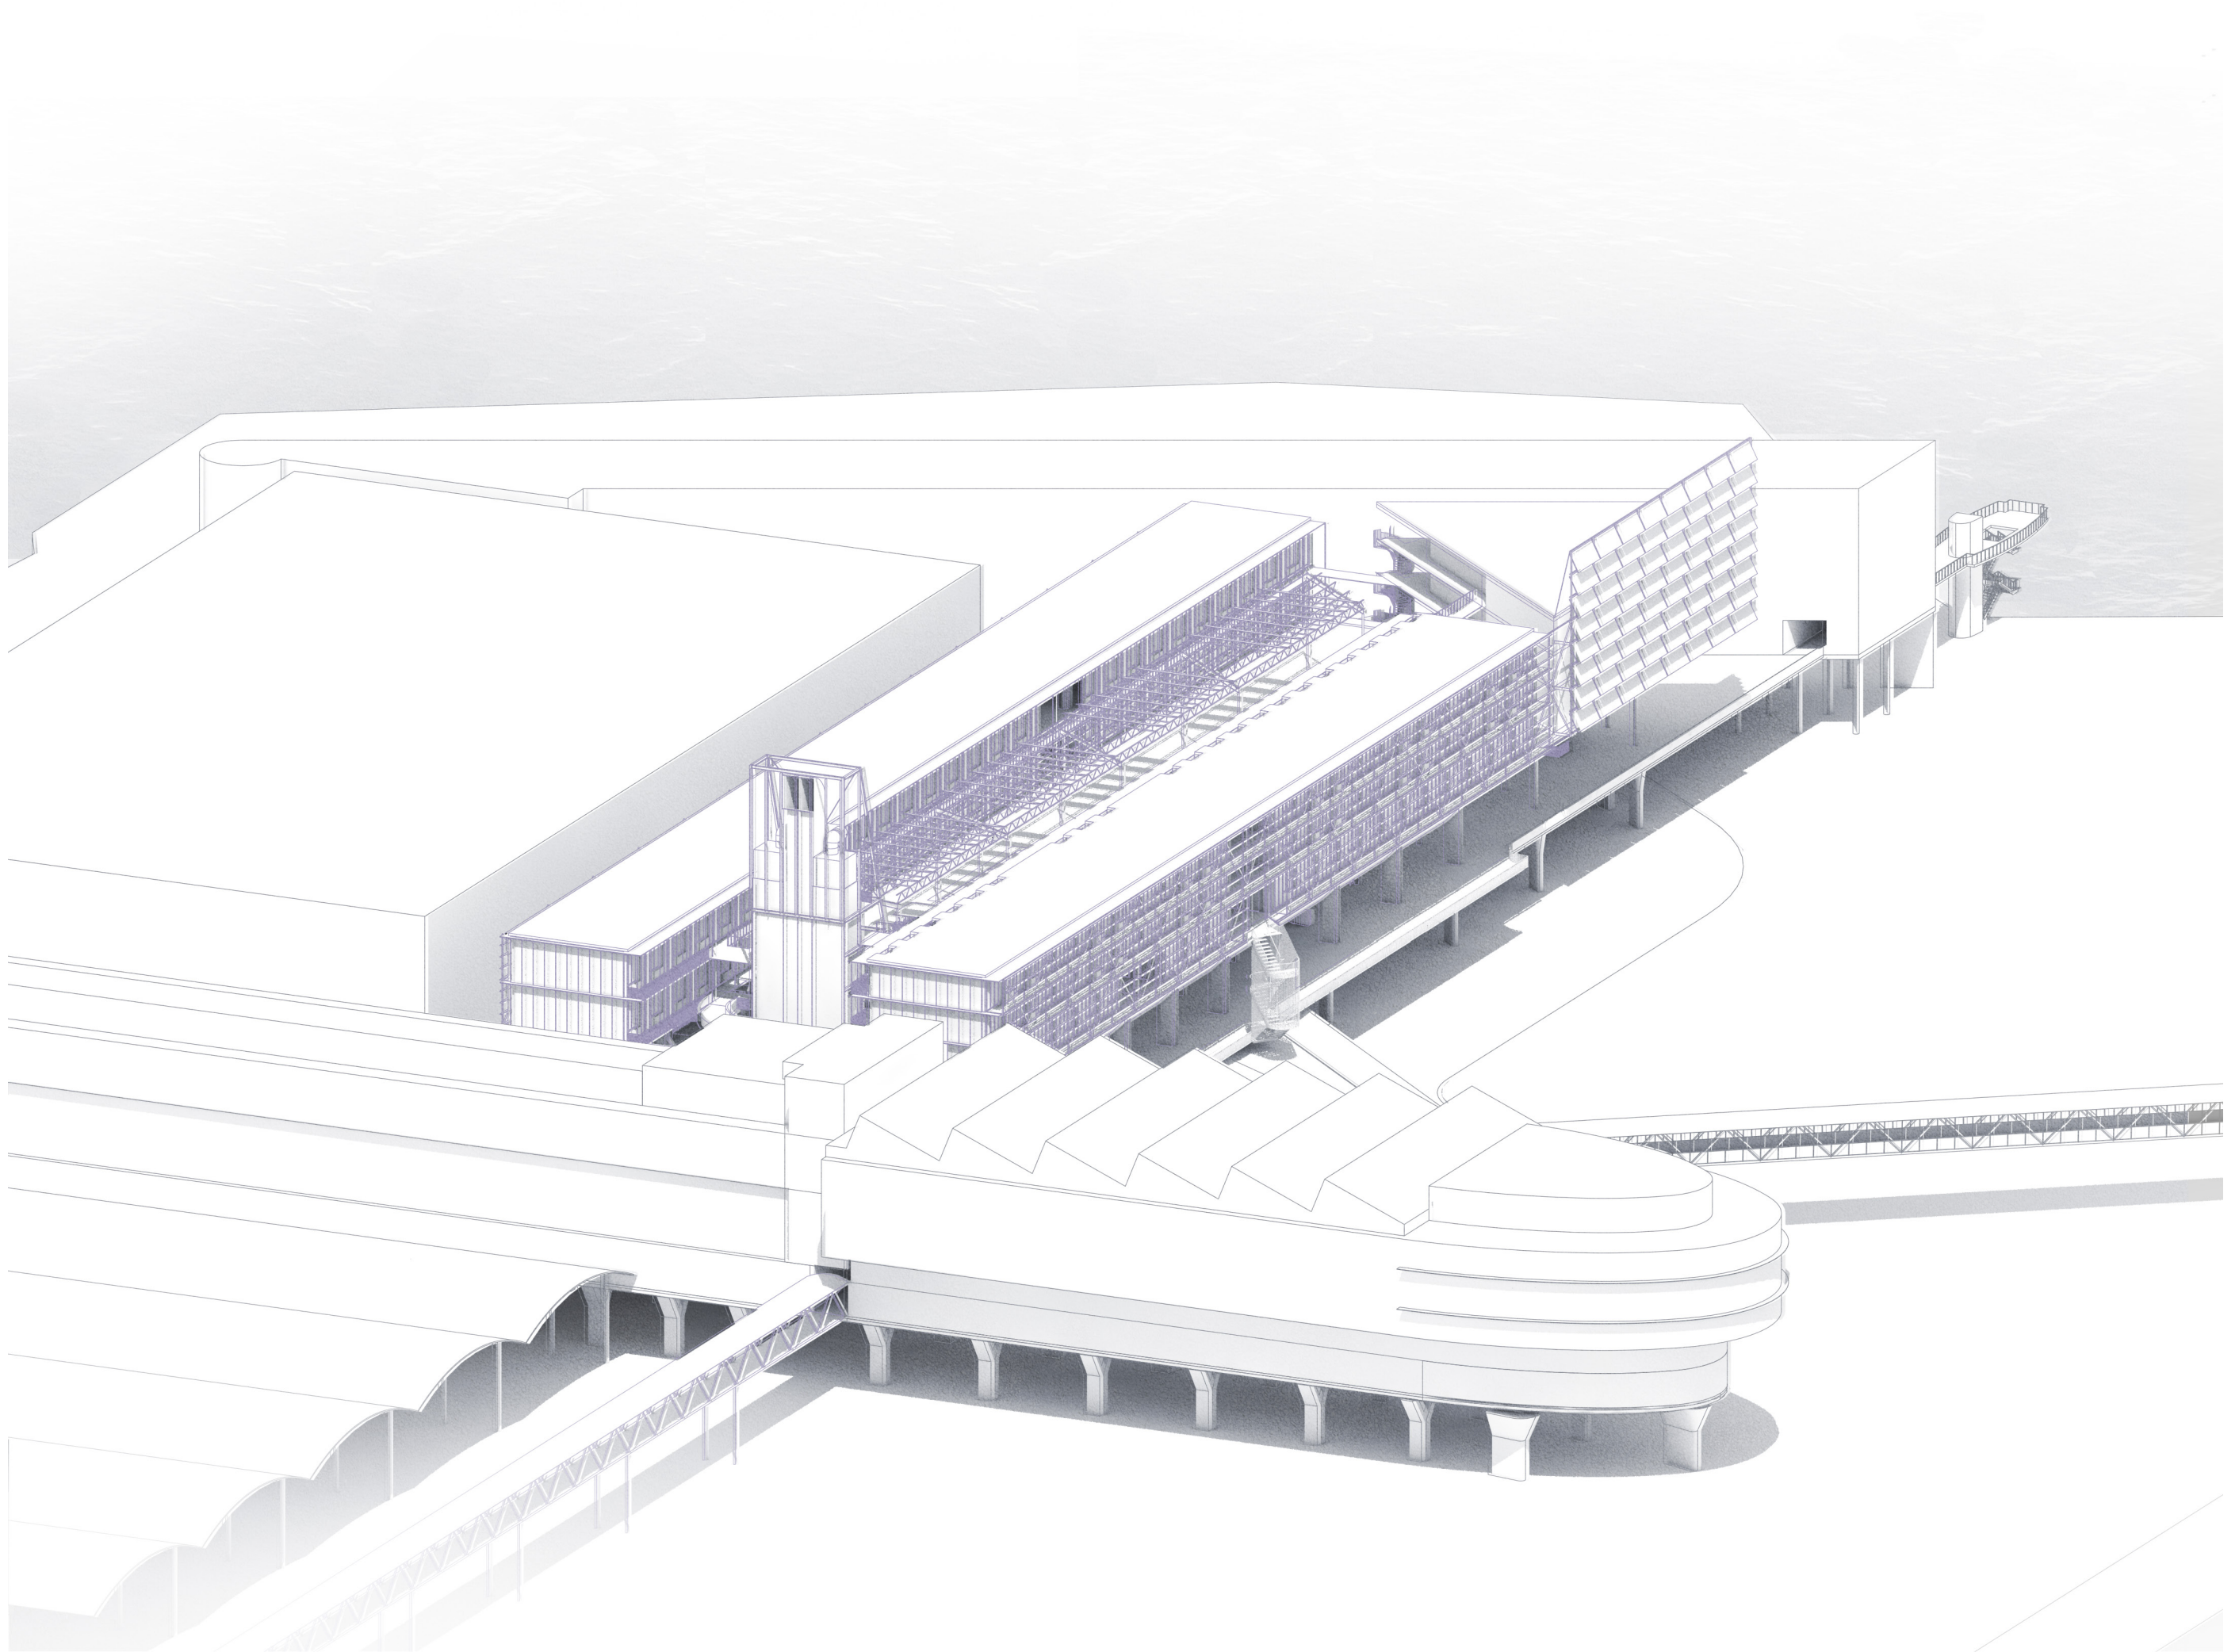



HALL OF FLOWS 1:500

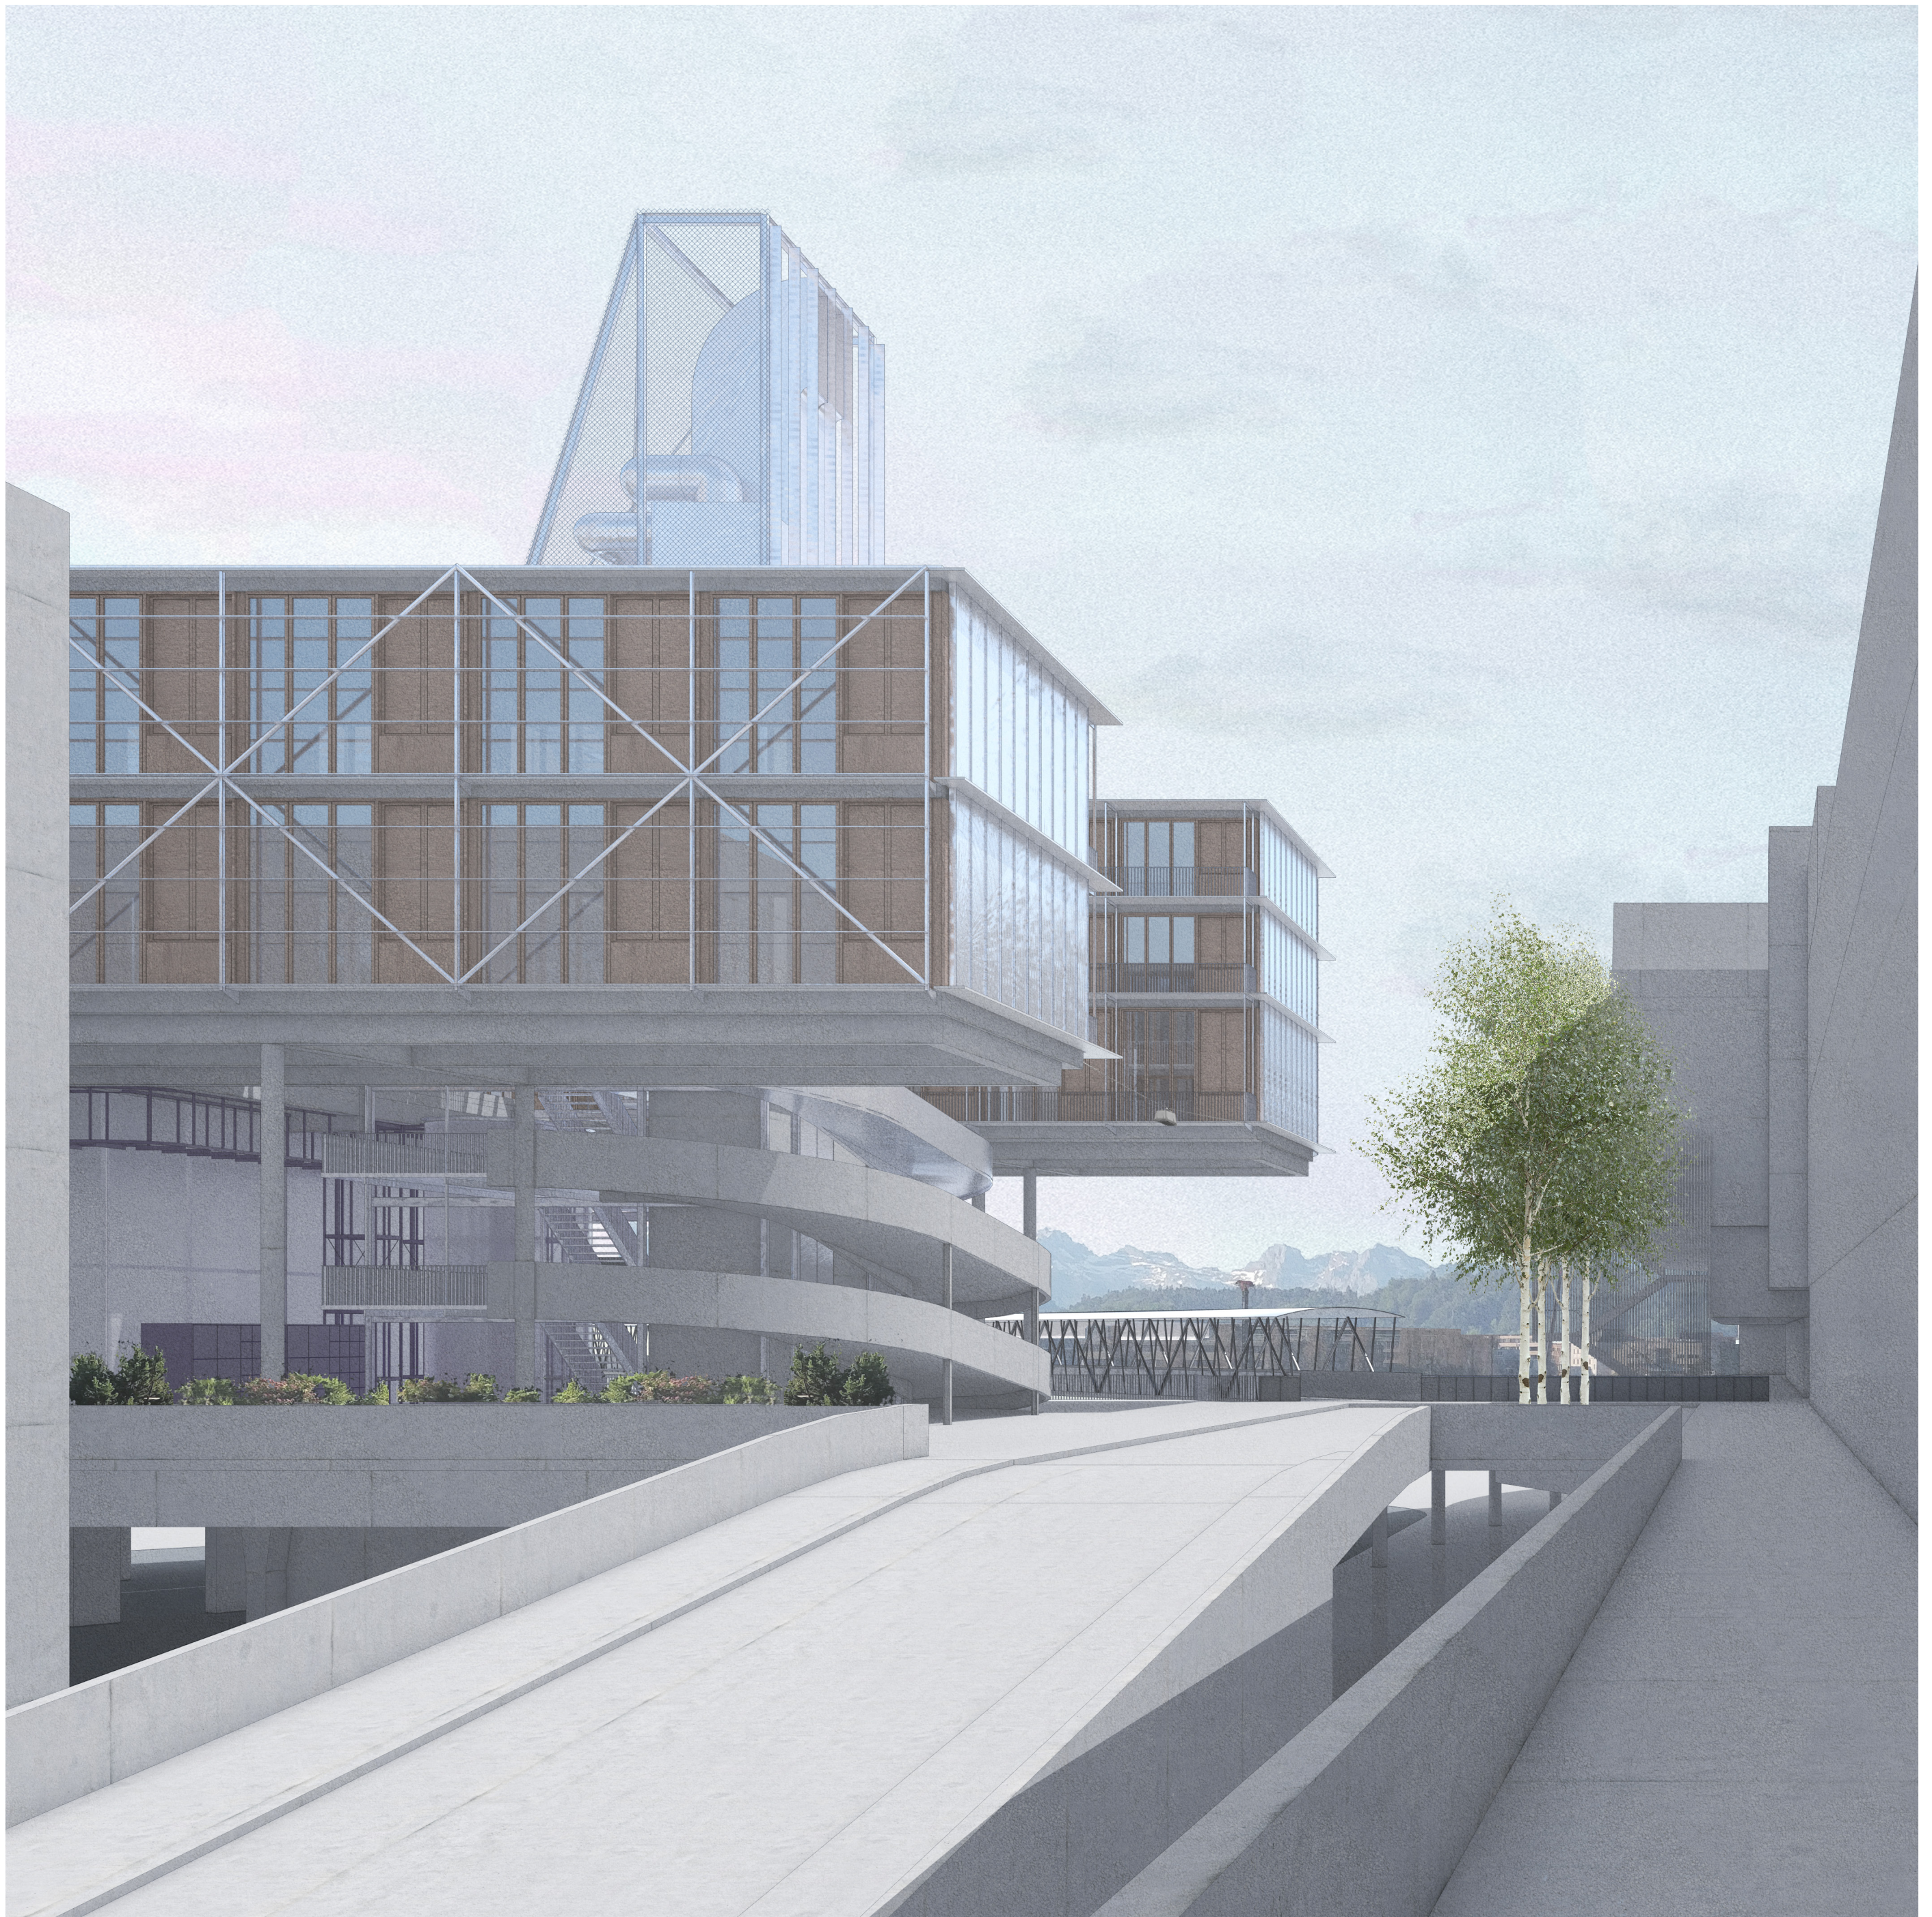



PLATZ DER STRÖME

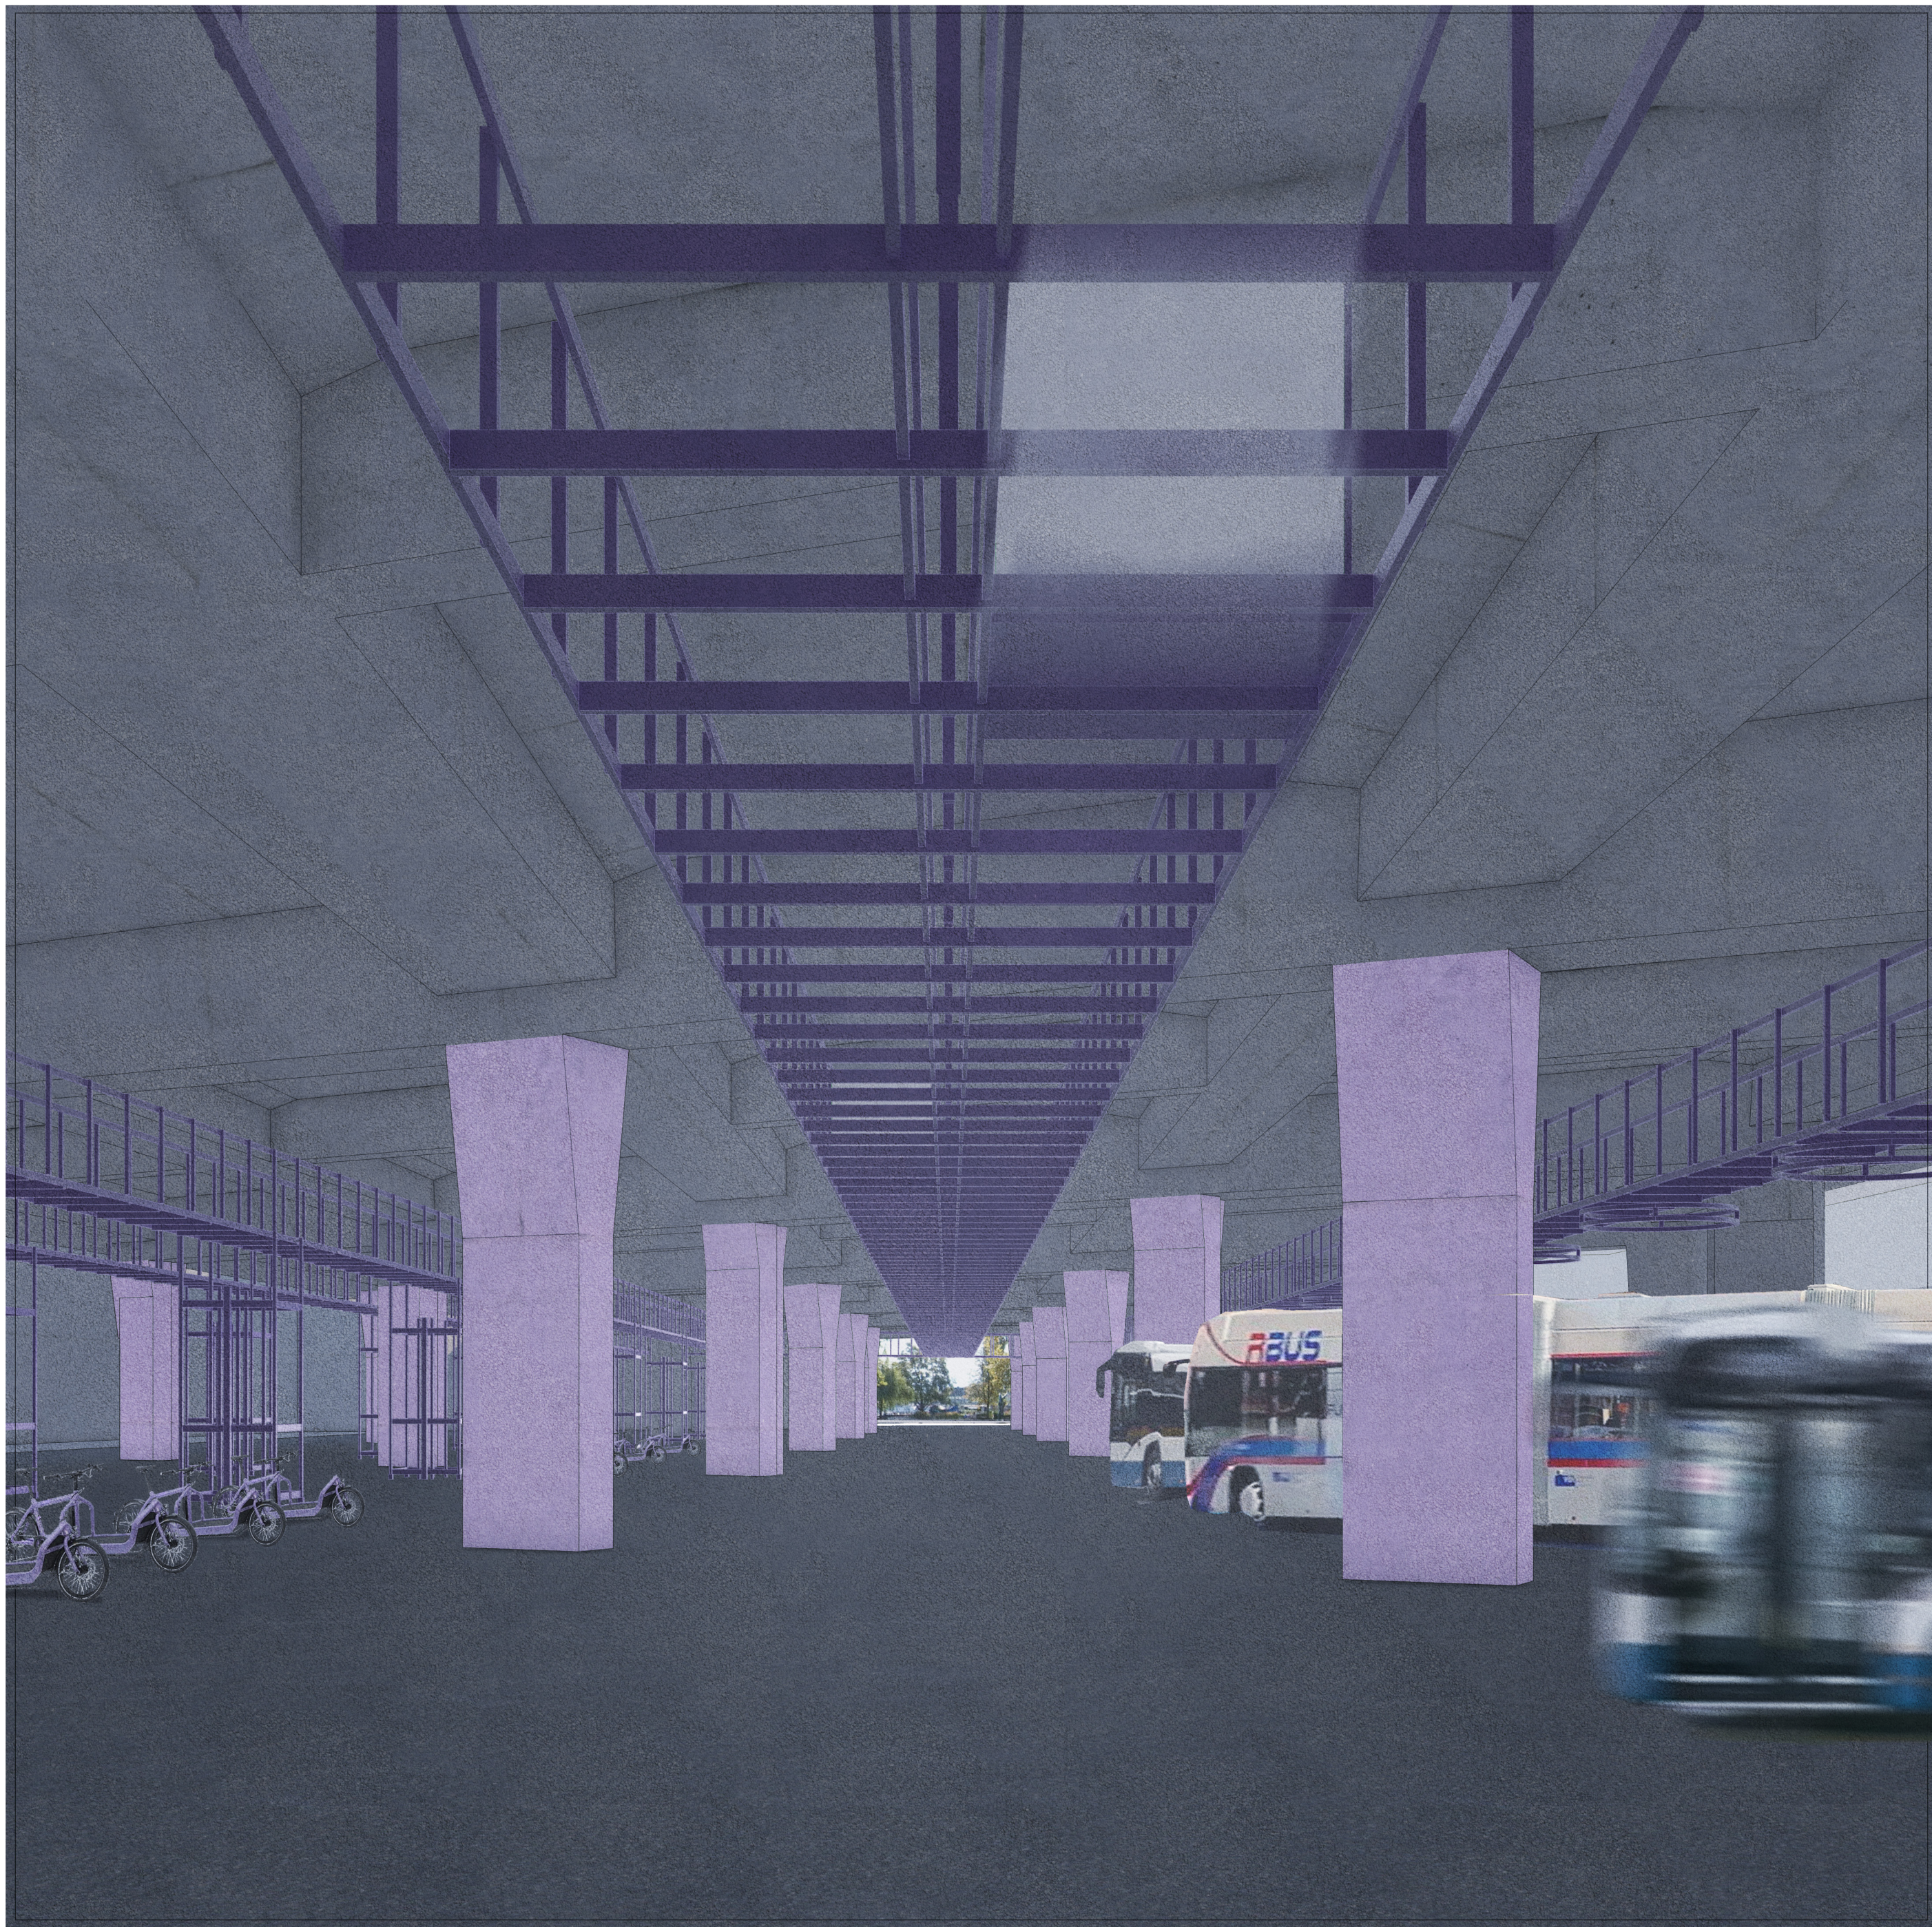

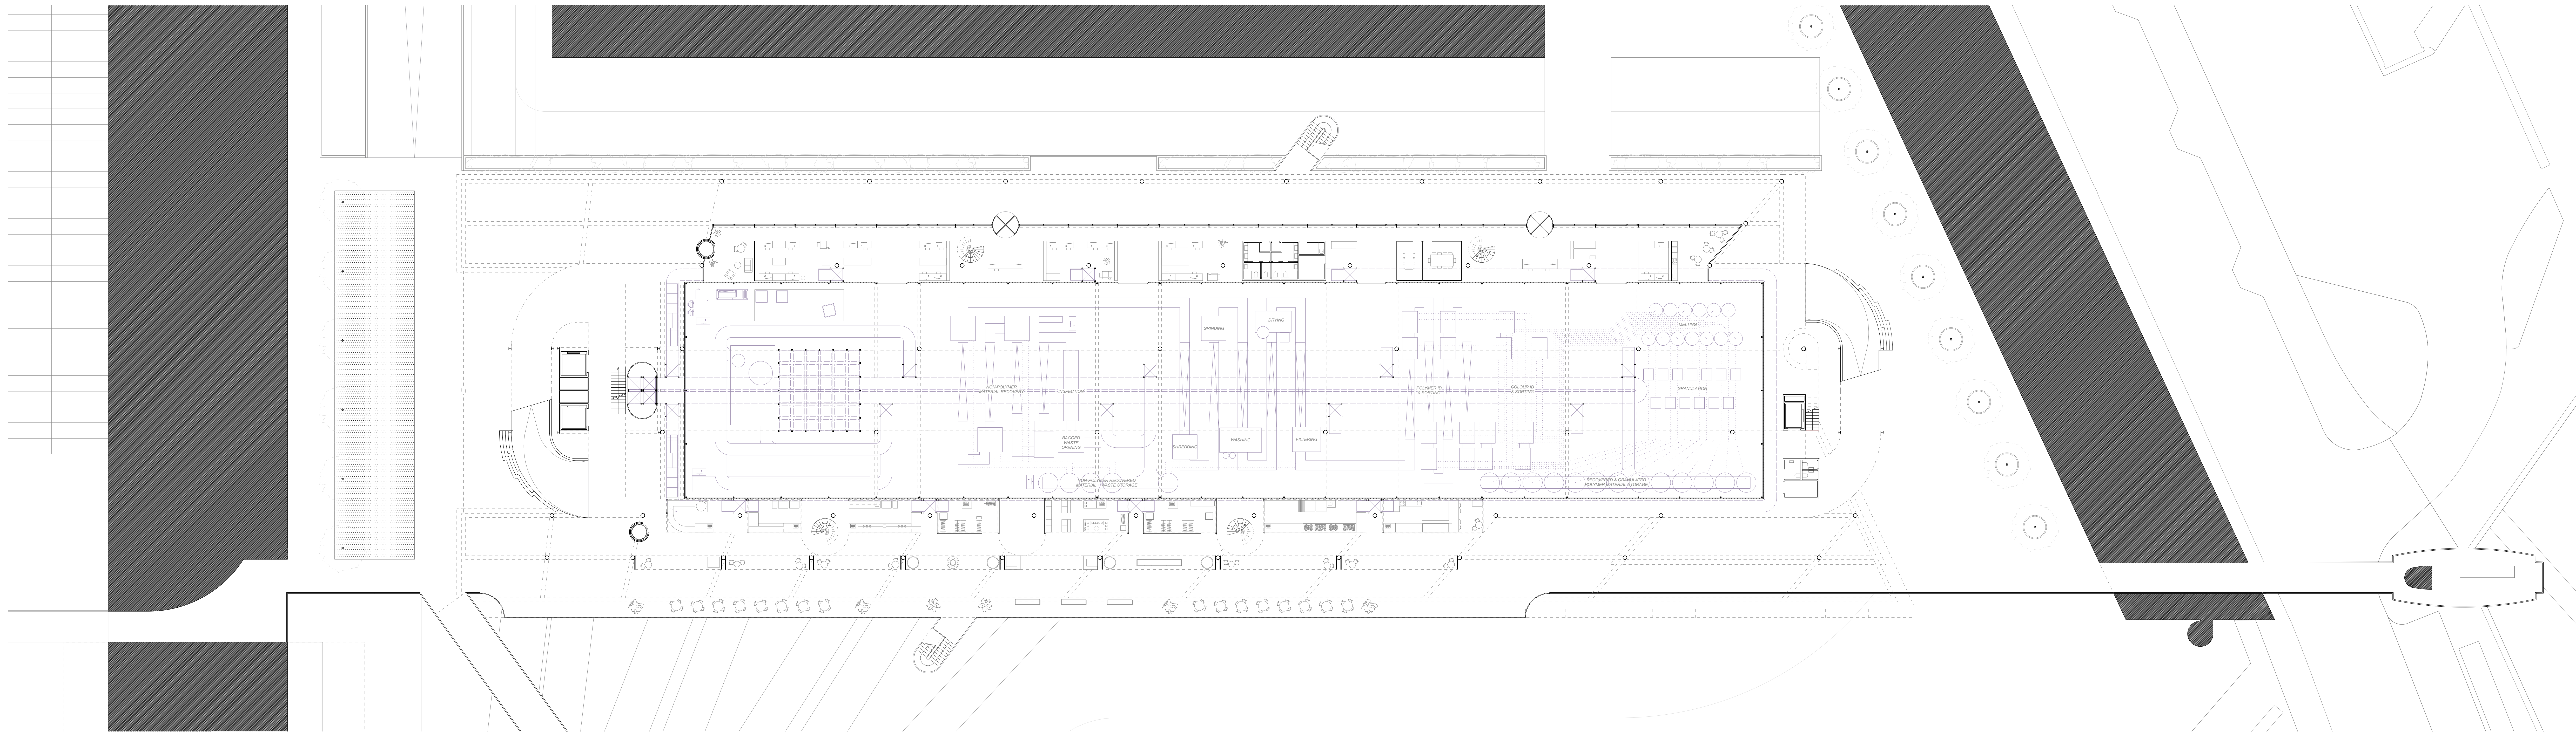

 

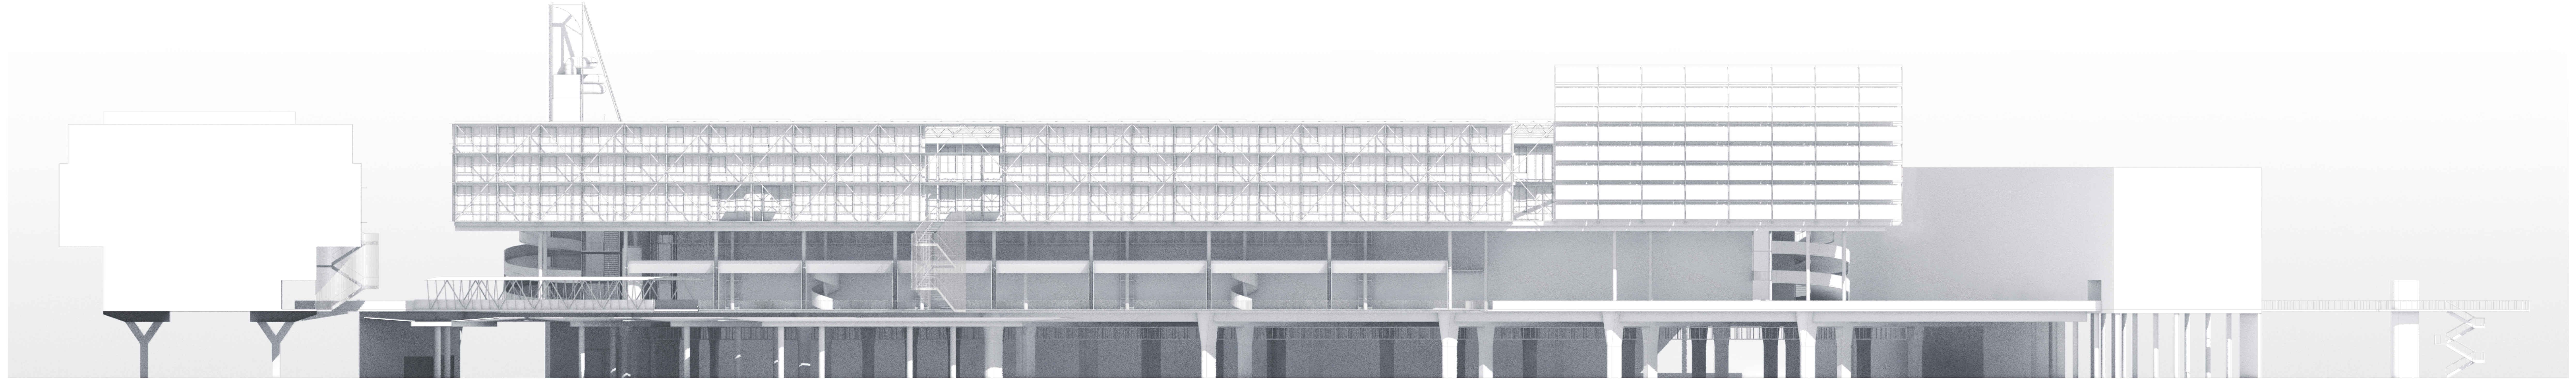


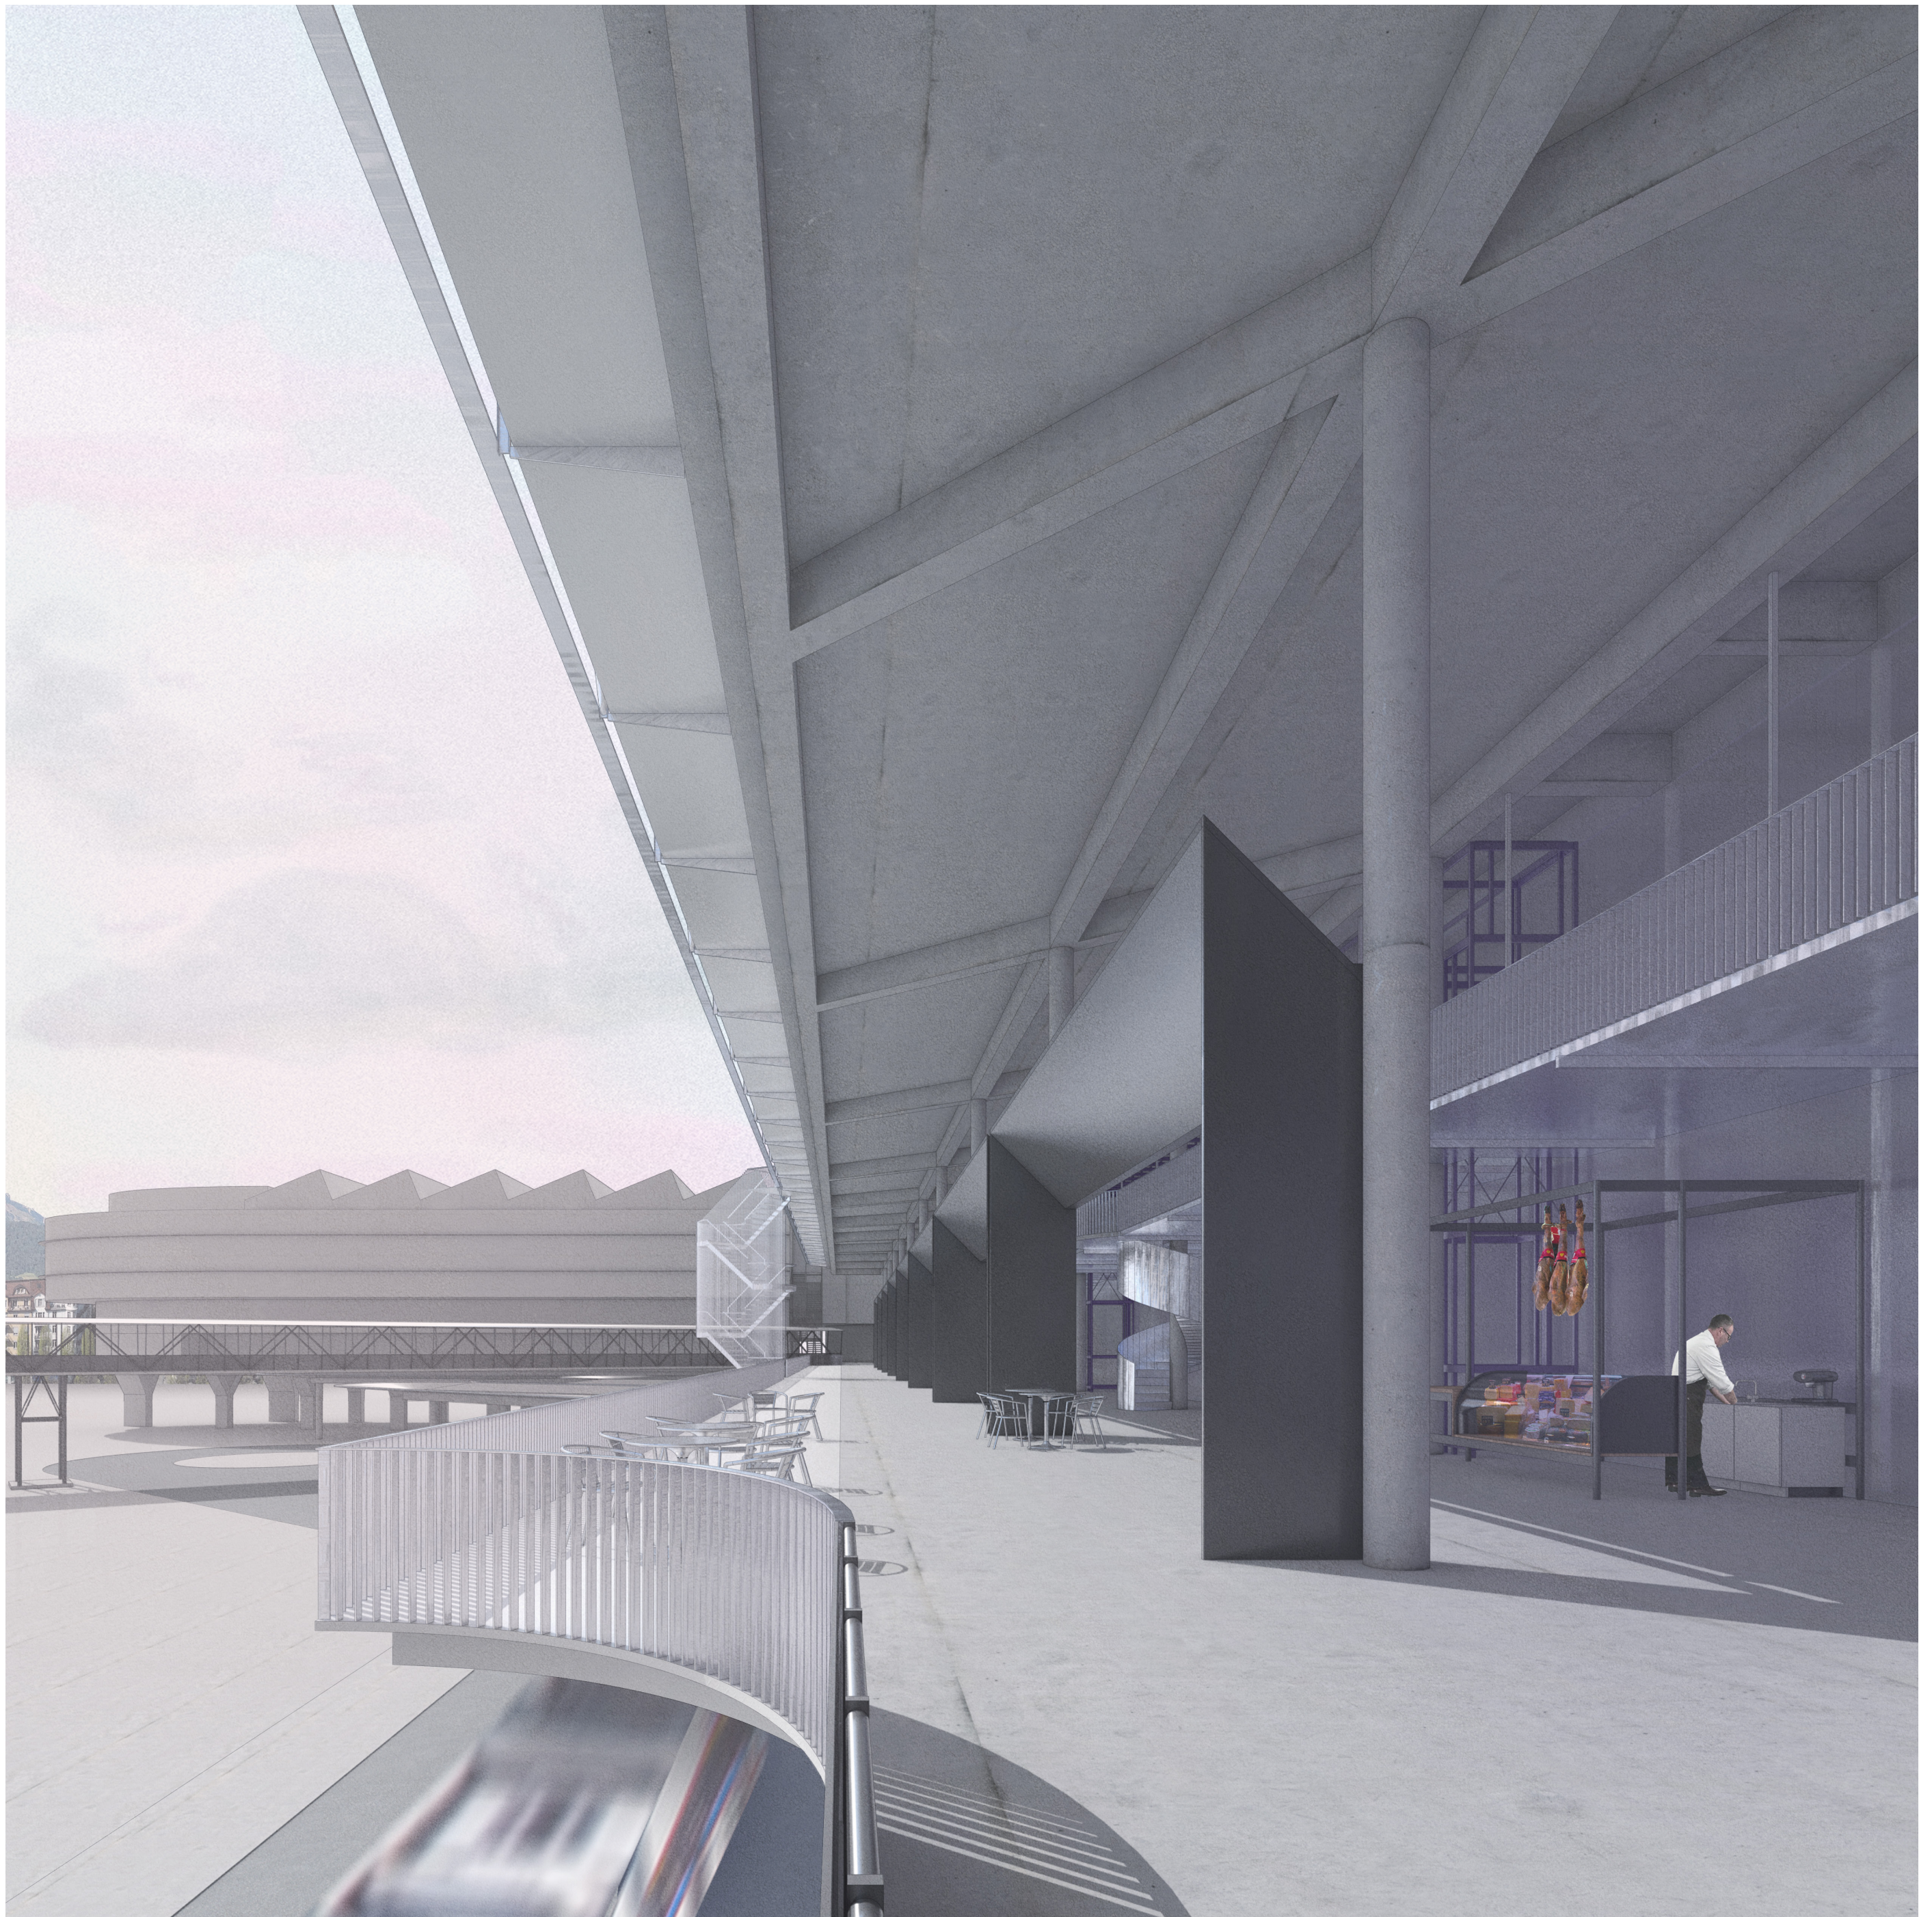


MARKTBRÜCKE




INDUSTRIEHALLE

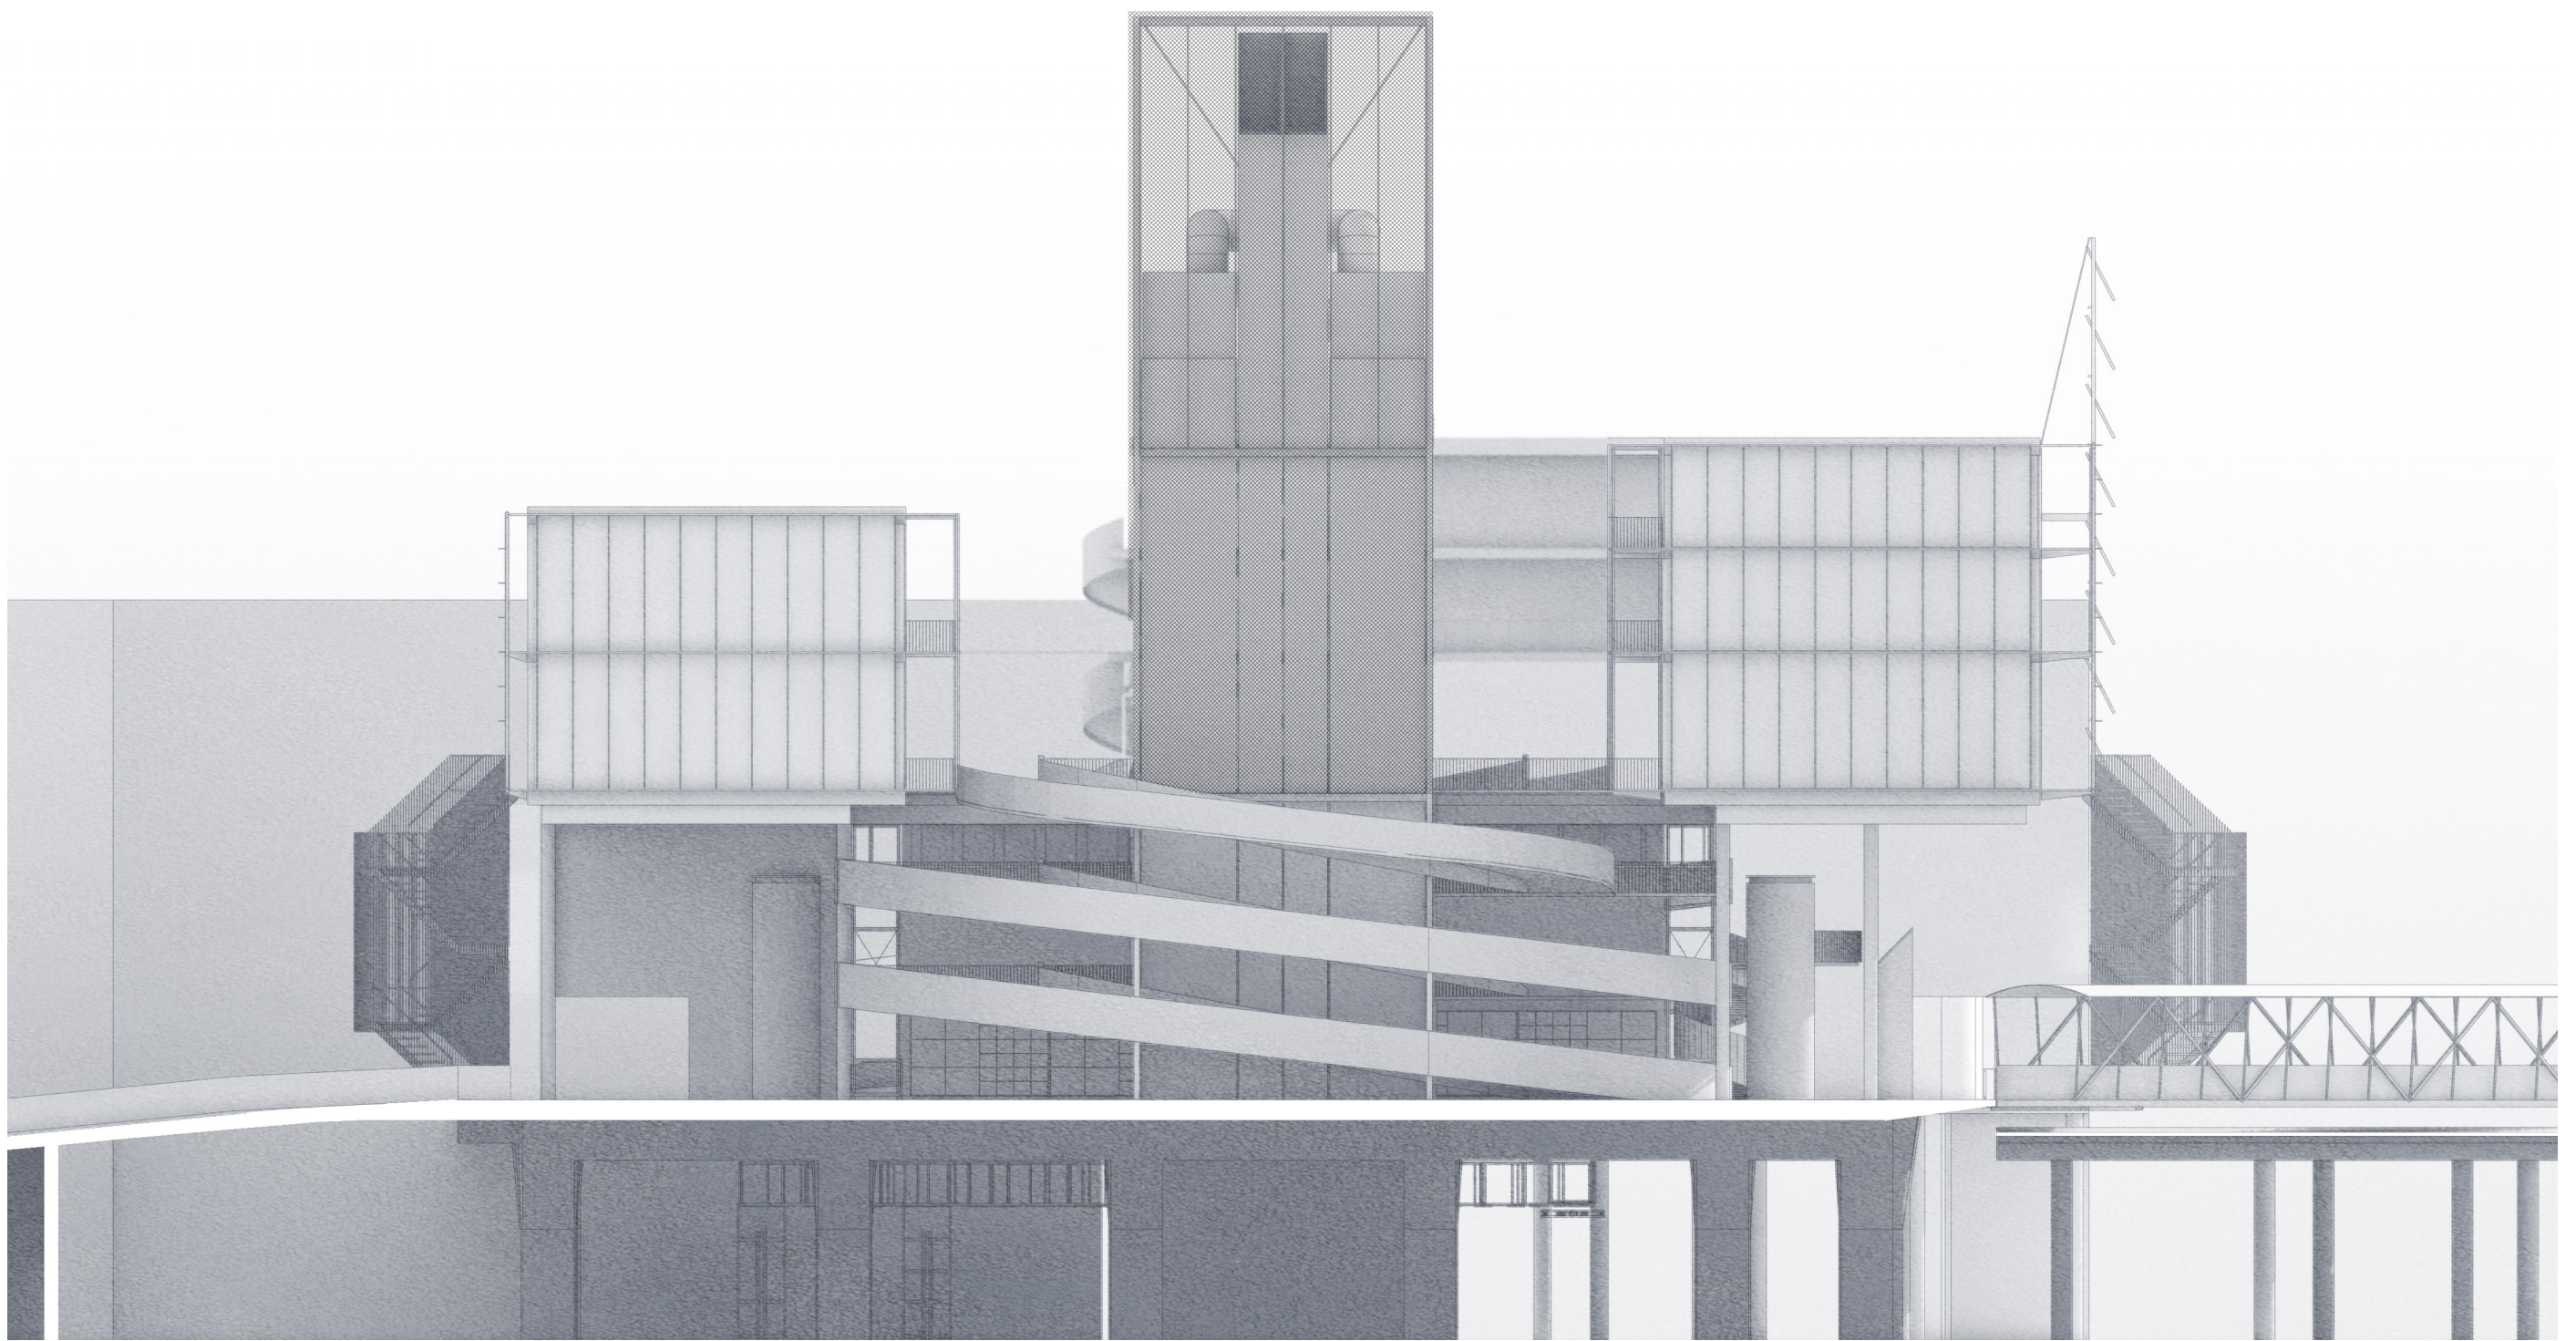


WEST ELEVATION 1:200

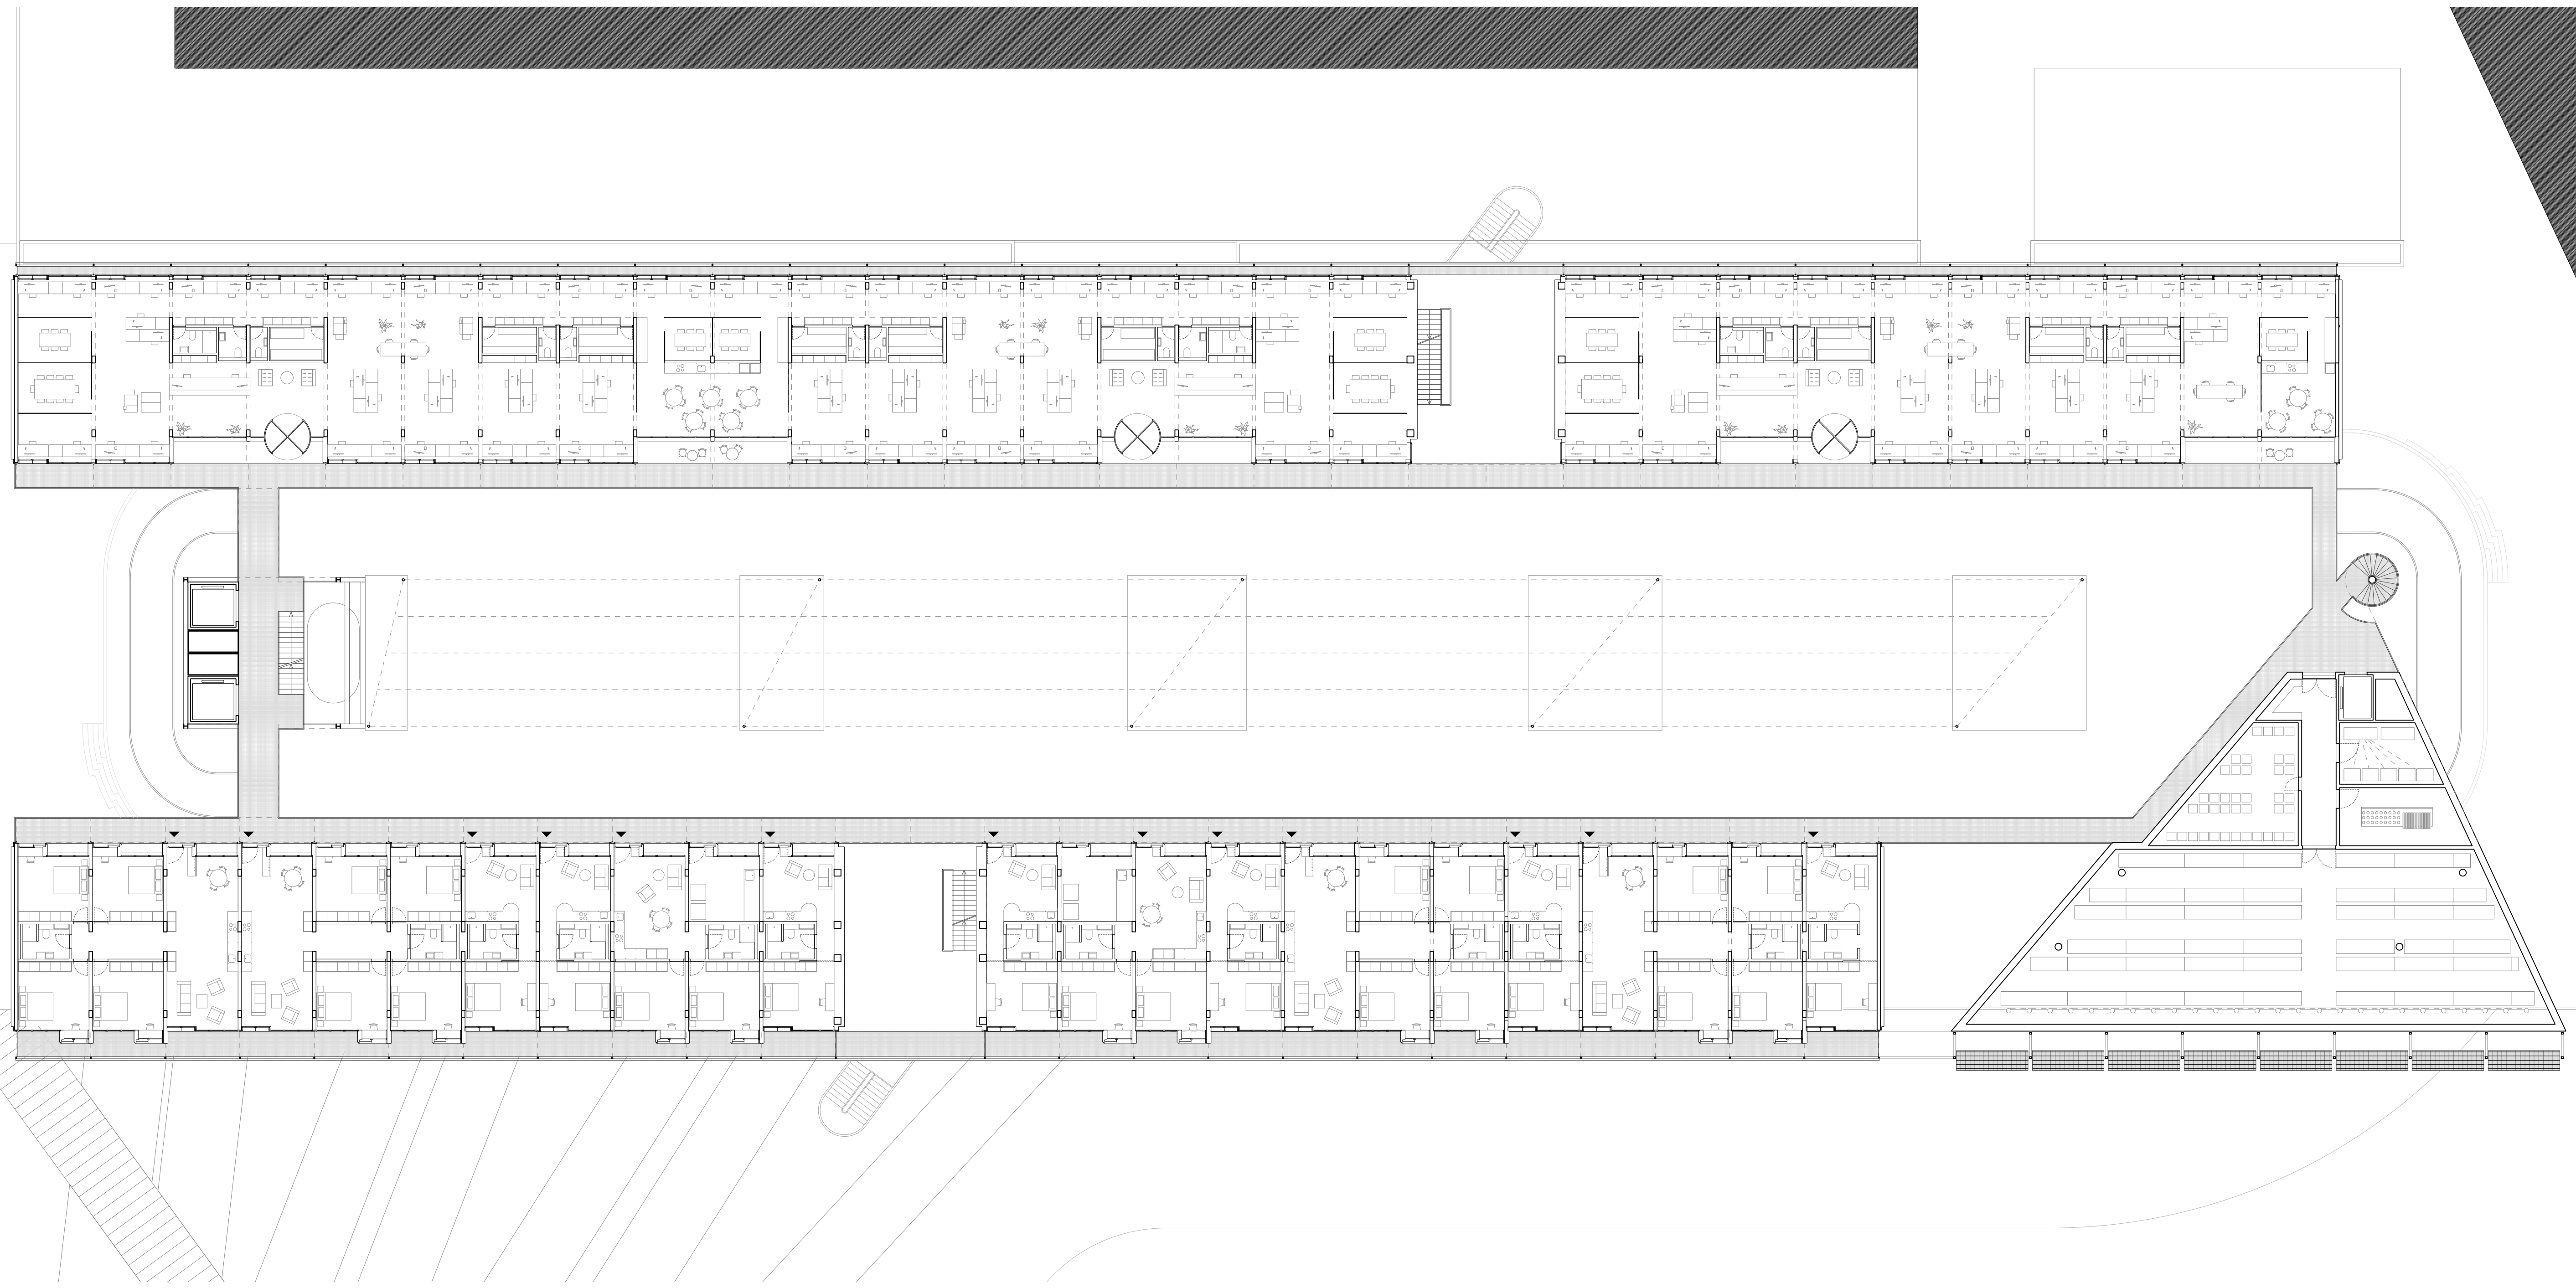

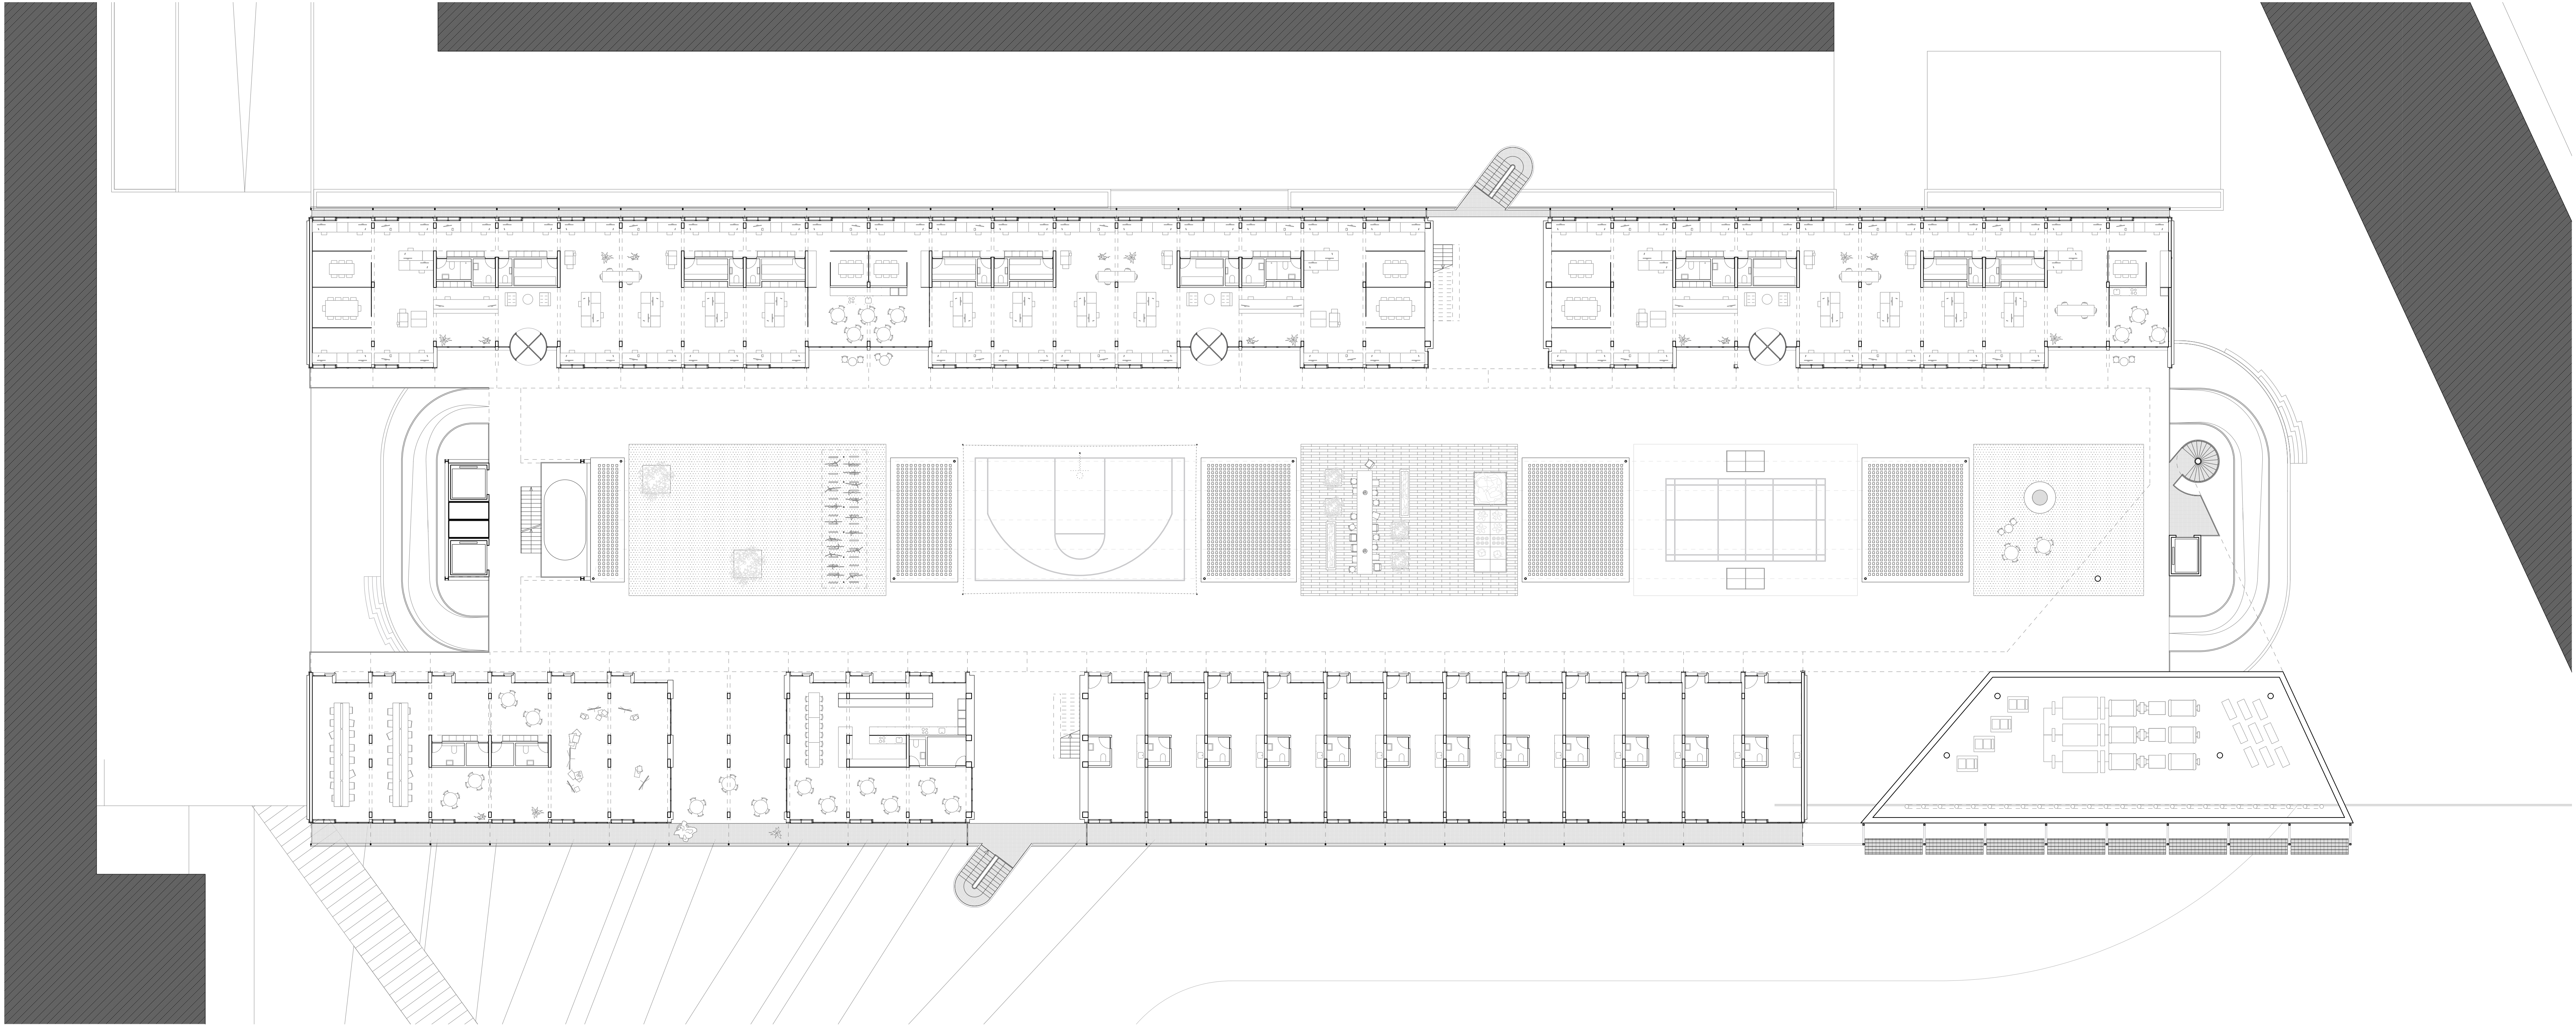


SECOND FLOOR PLAN 1:200

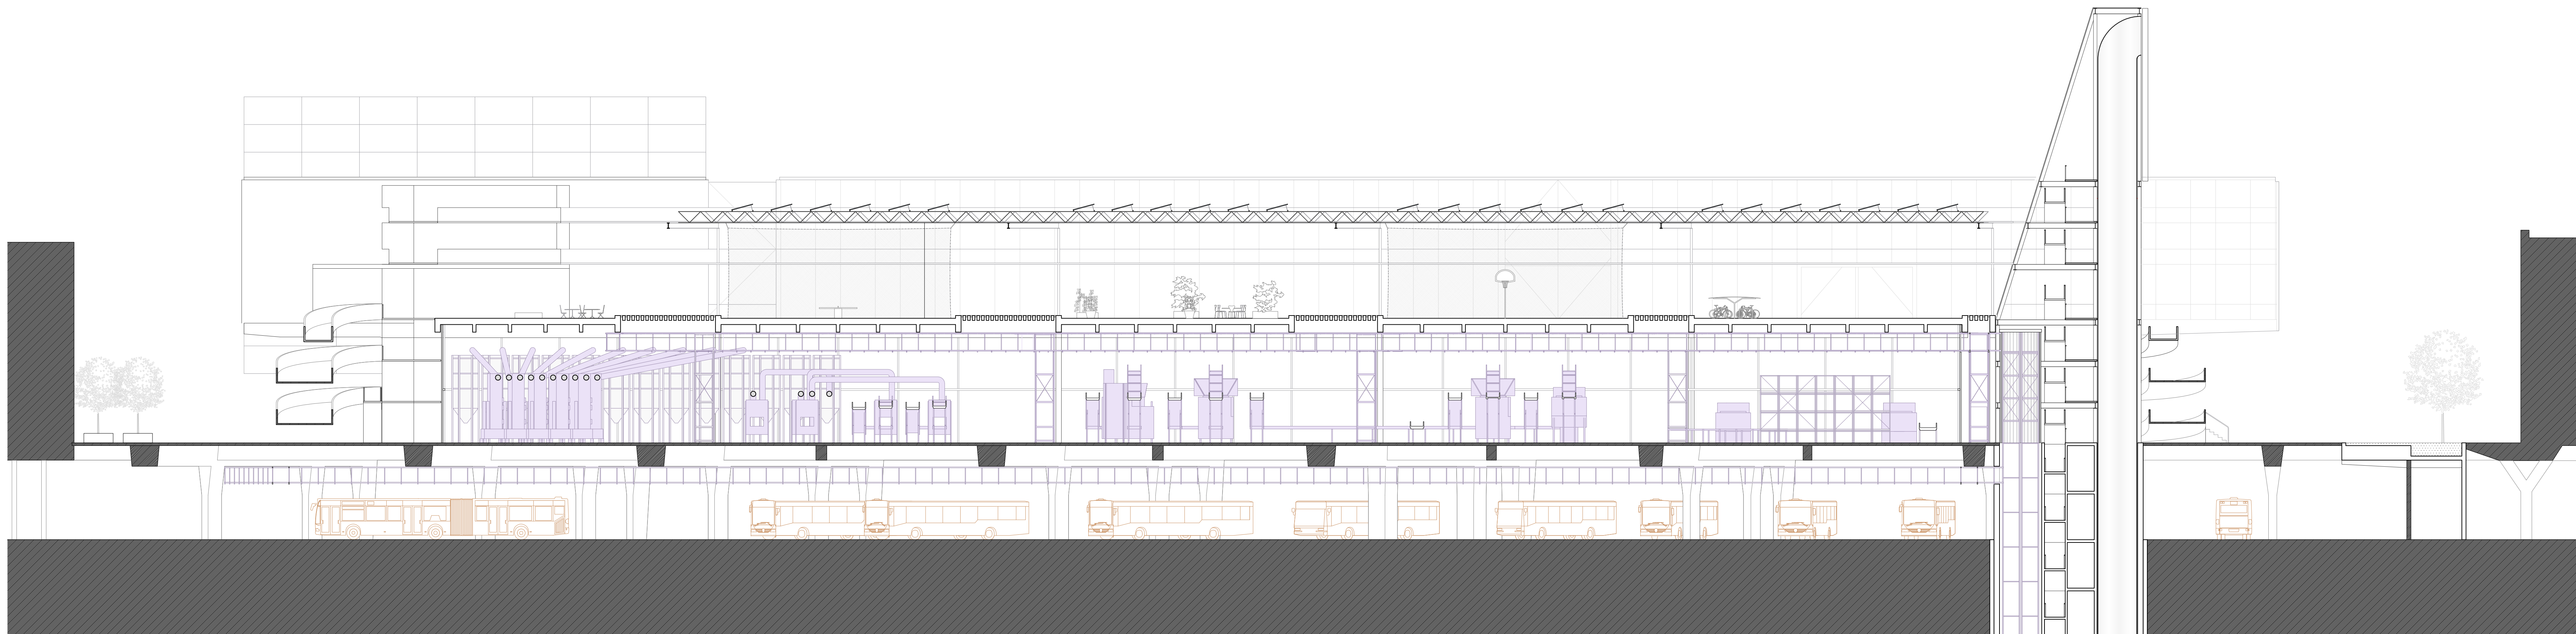


SECTION A-A 1:200



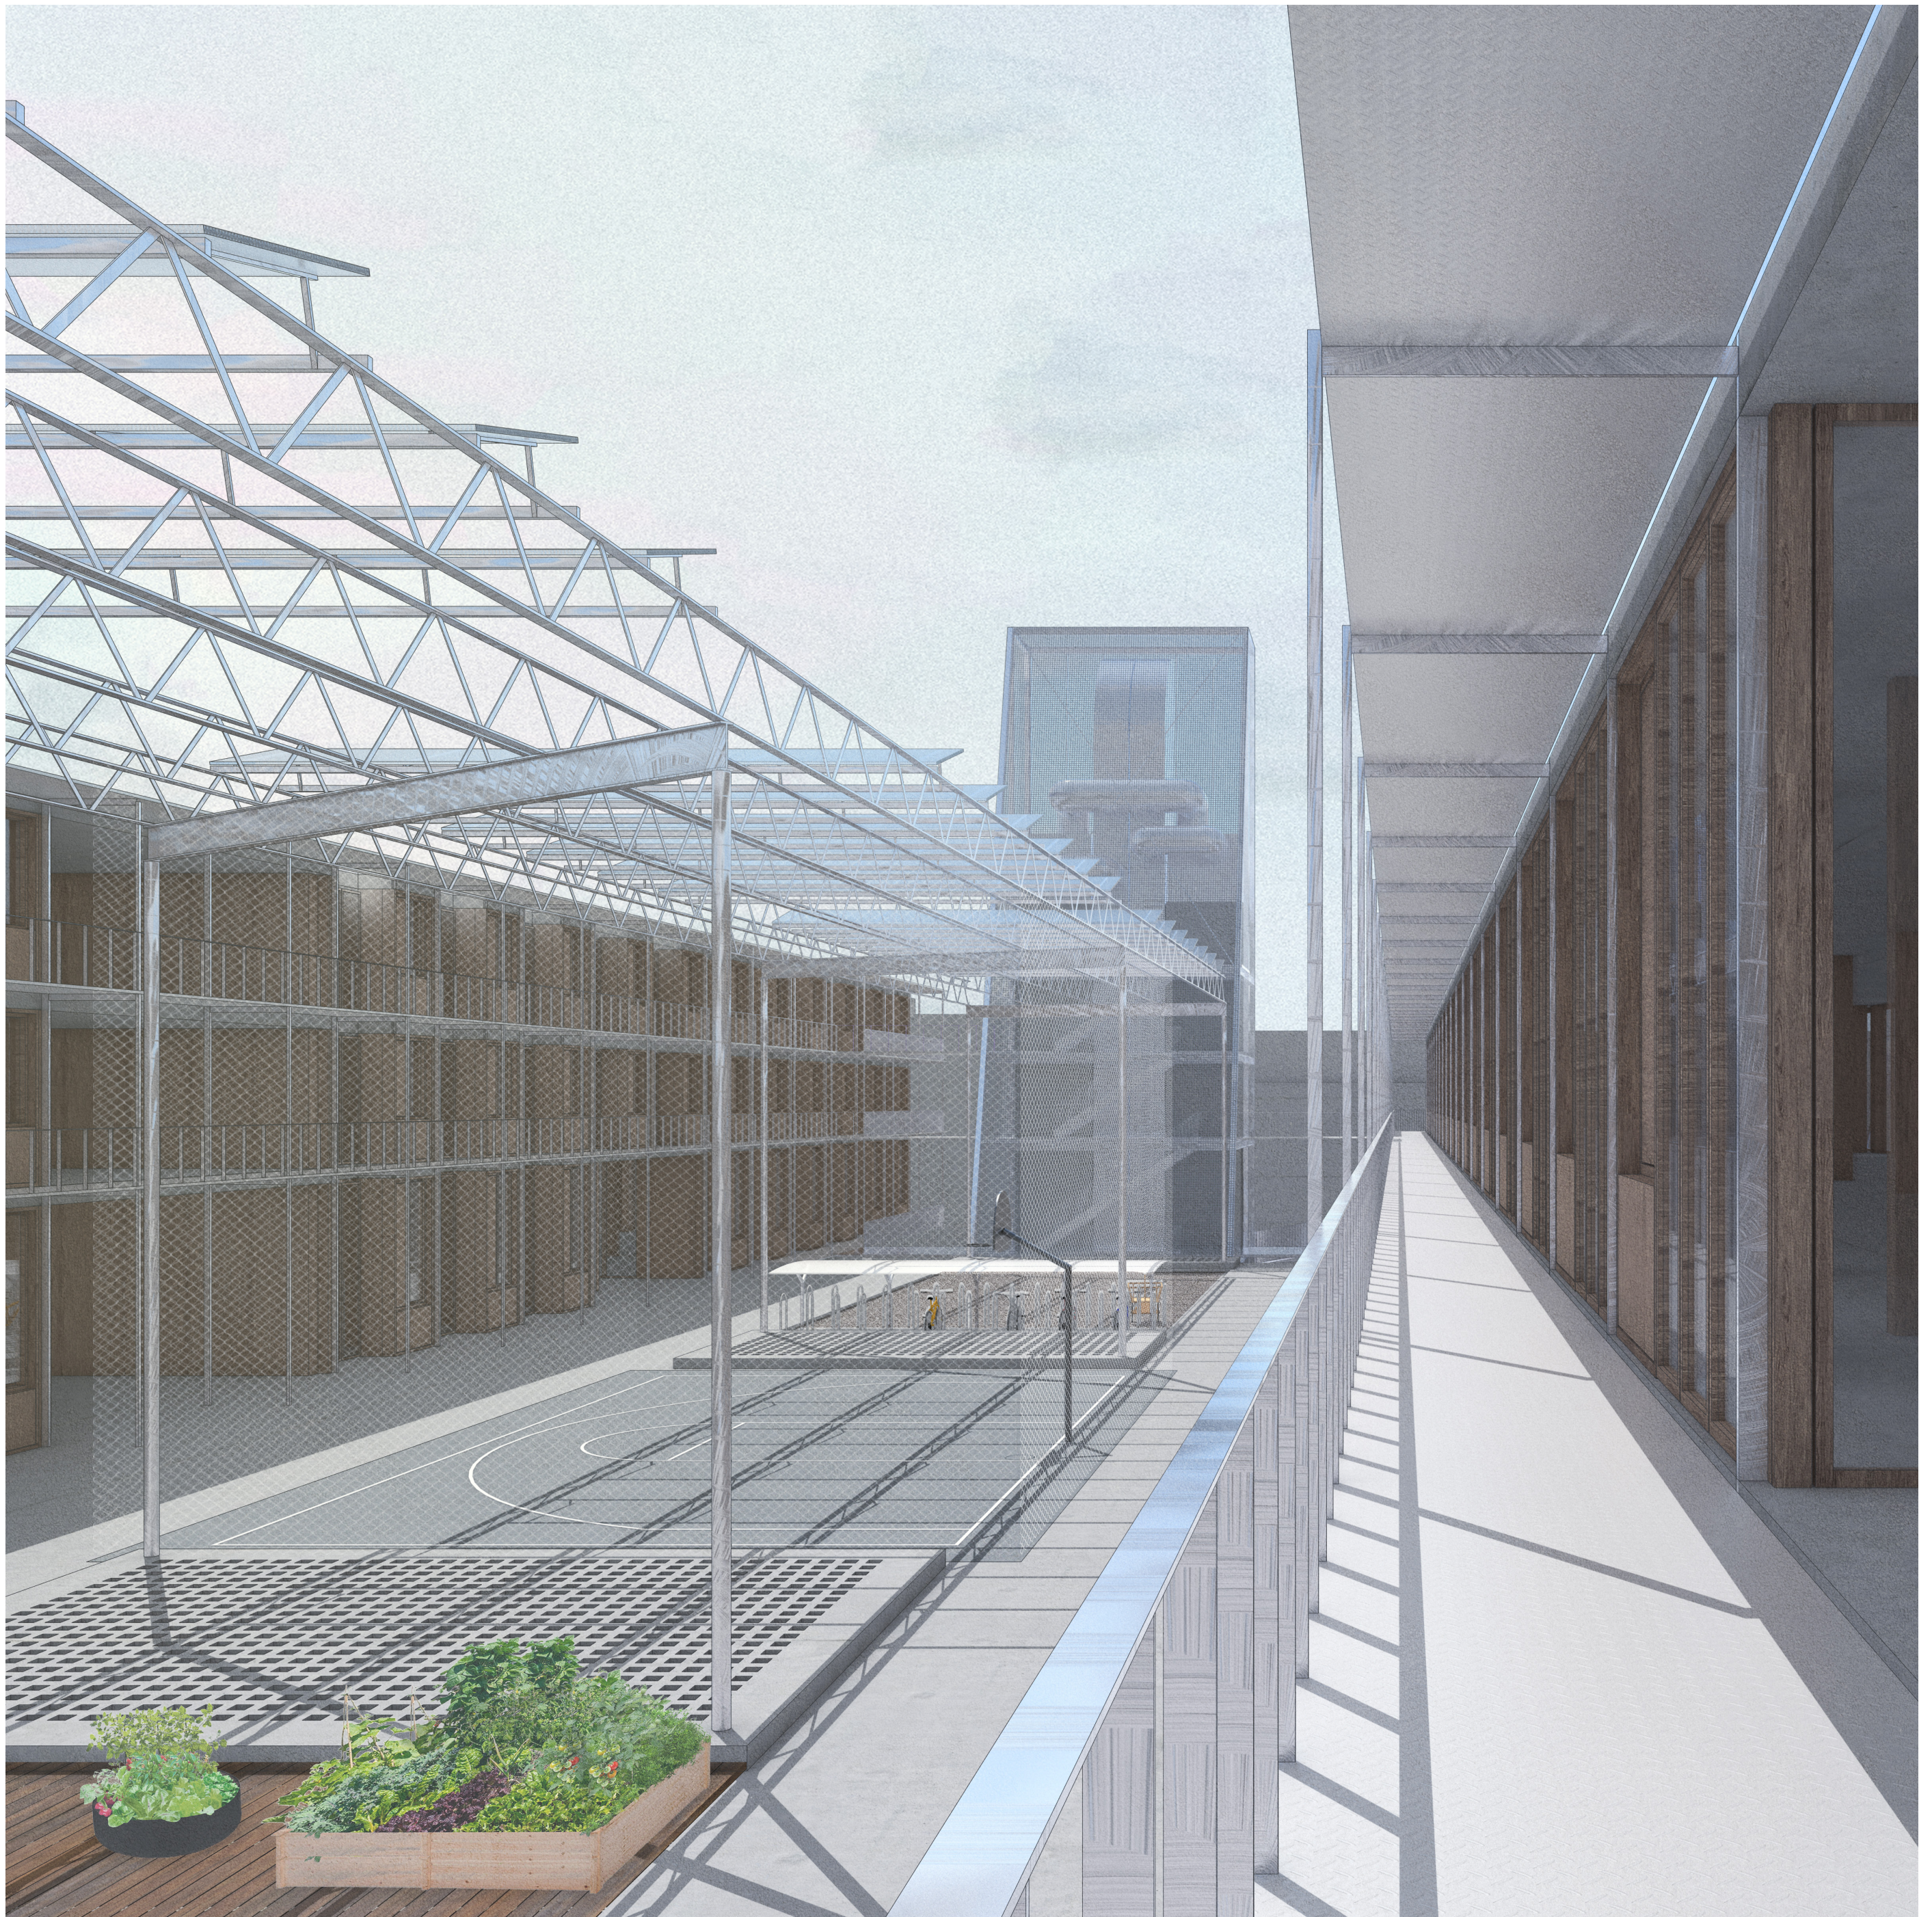

COMMERCIAL/RESIDENTIAL ROOFSCAPE

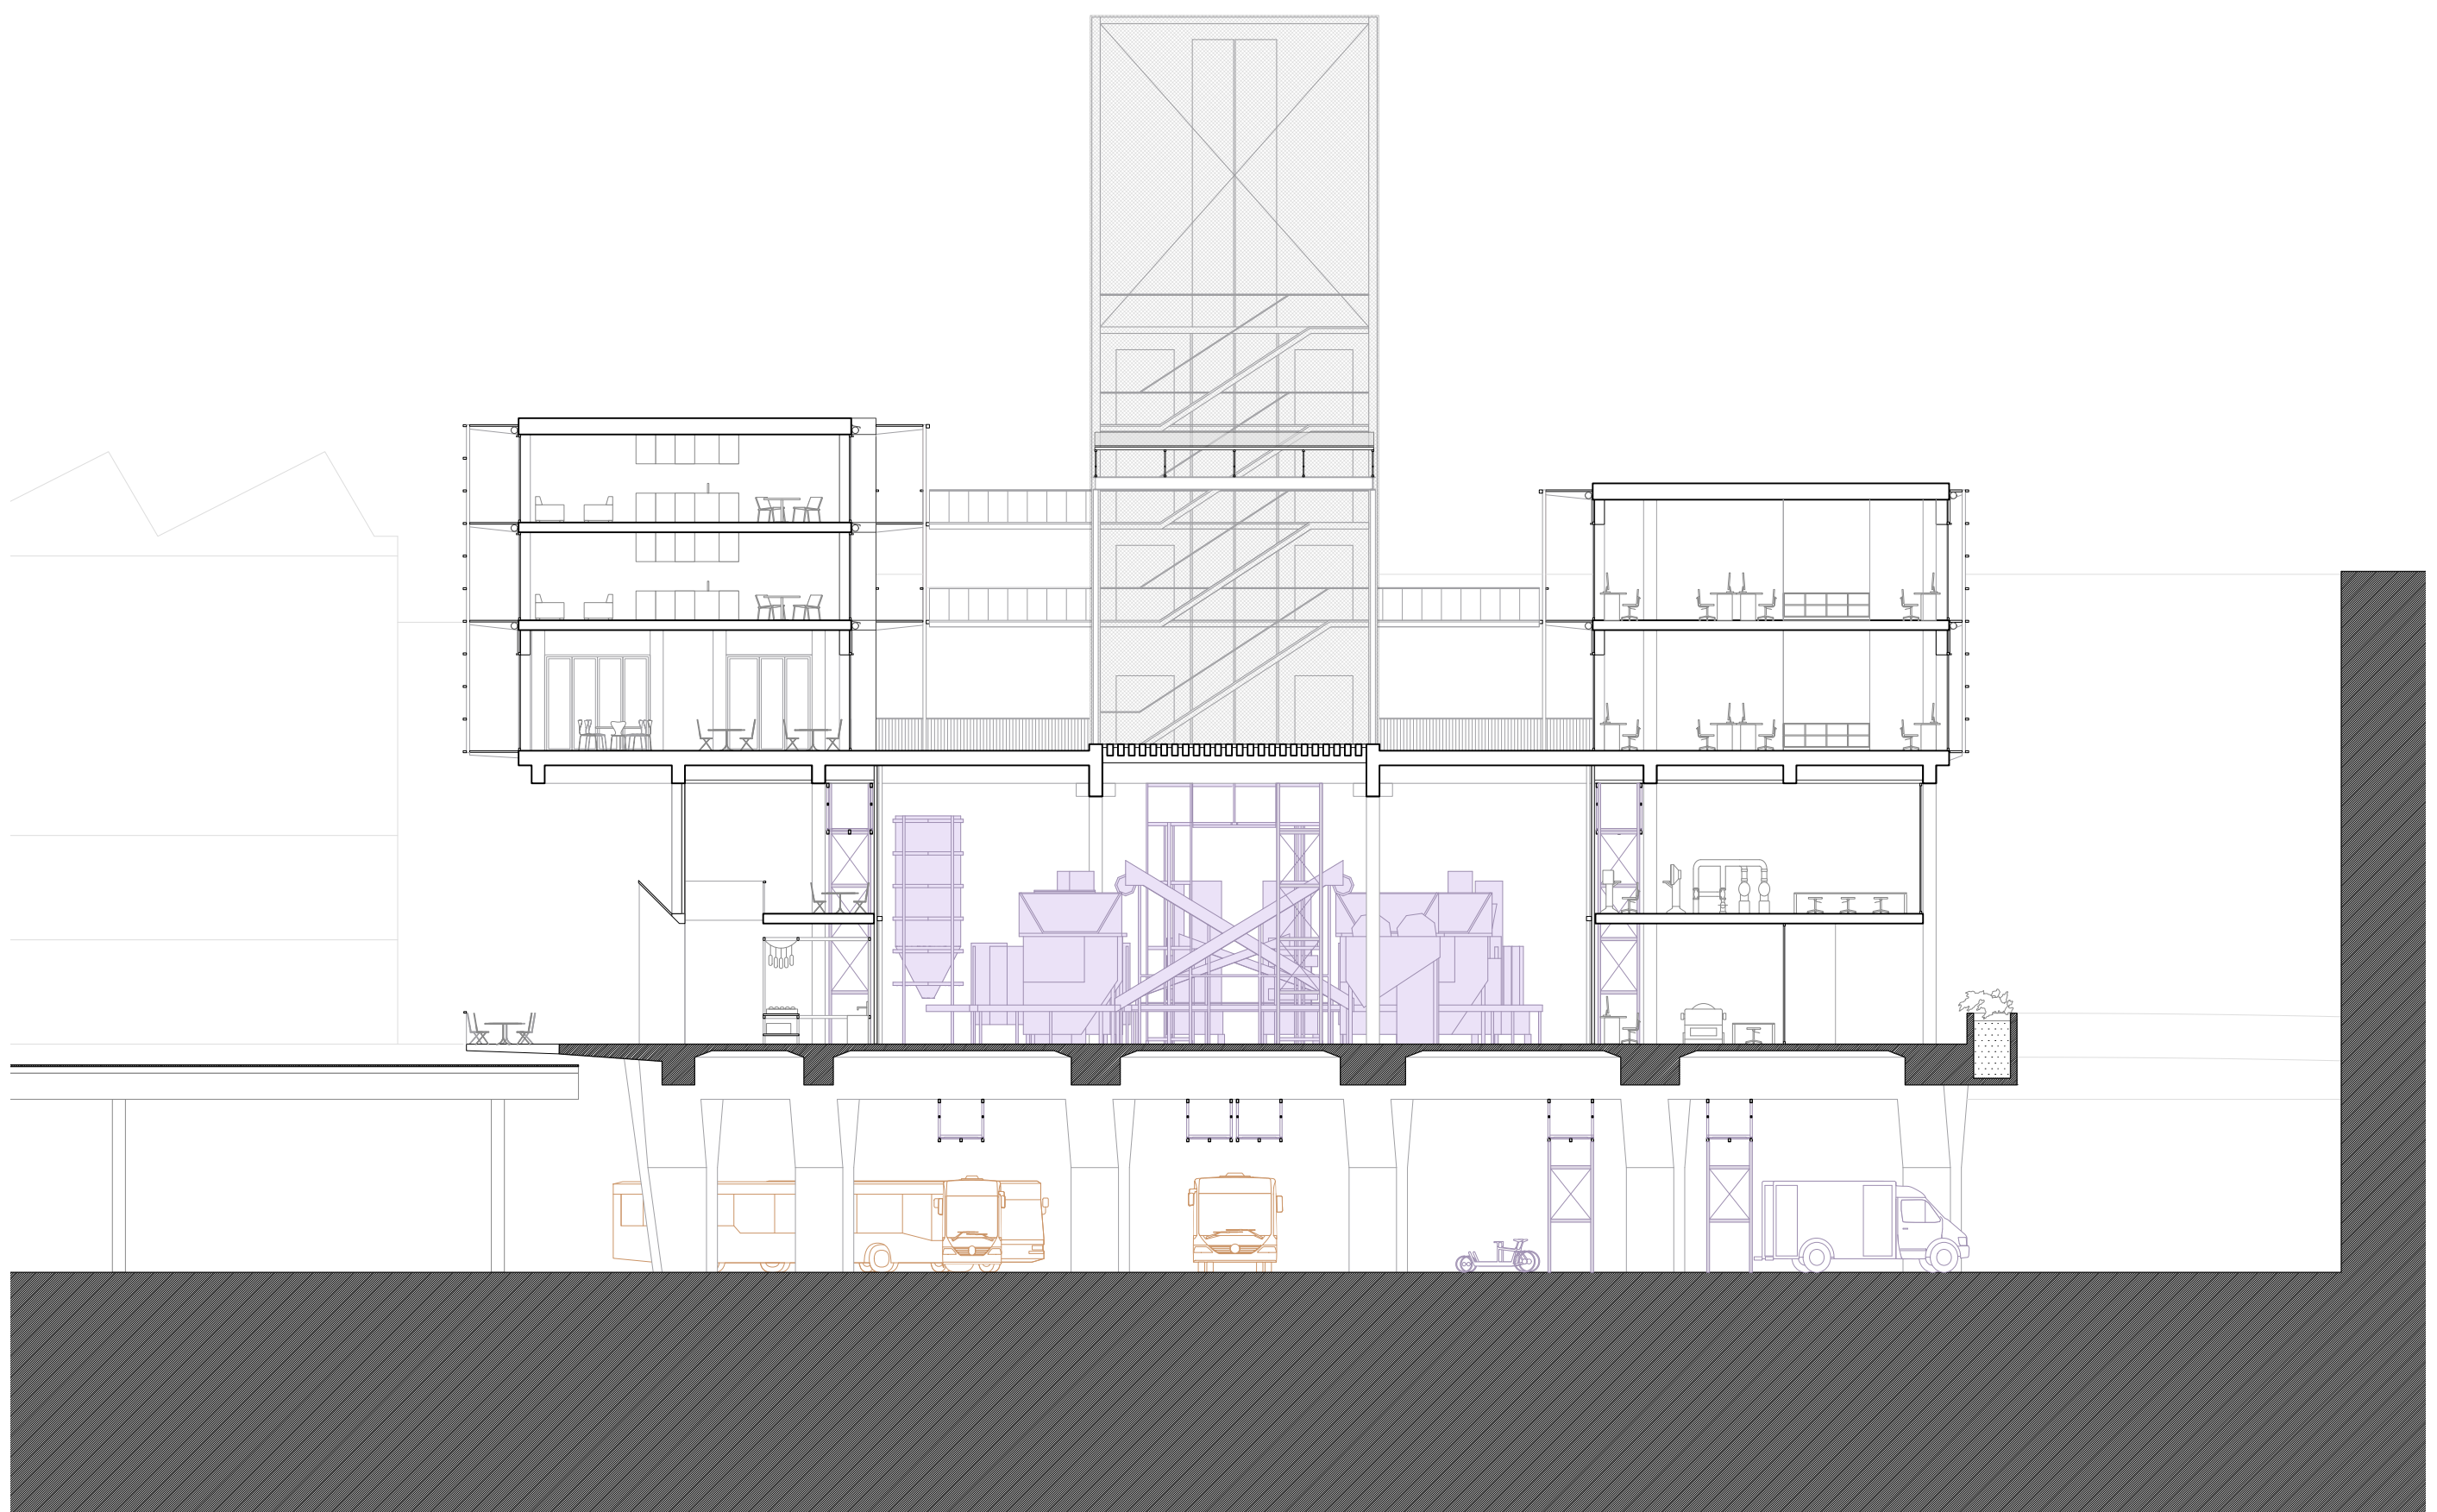


SECTION Z-Z 1:200




A WOUND THE LENGTH OF SWITZERLAND




DISTRIBUTION INFRASTRUCTURE AS URBAN GENERATOR

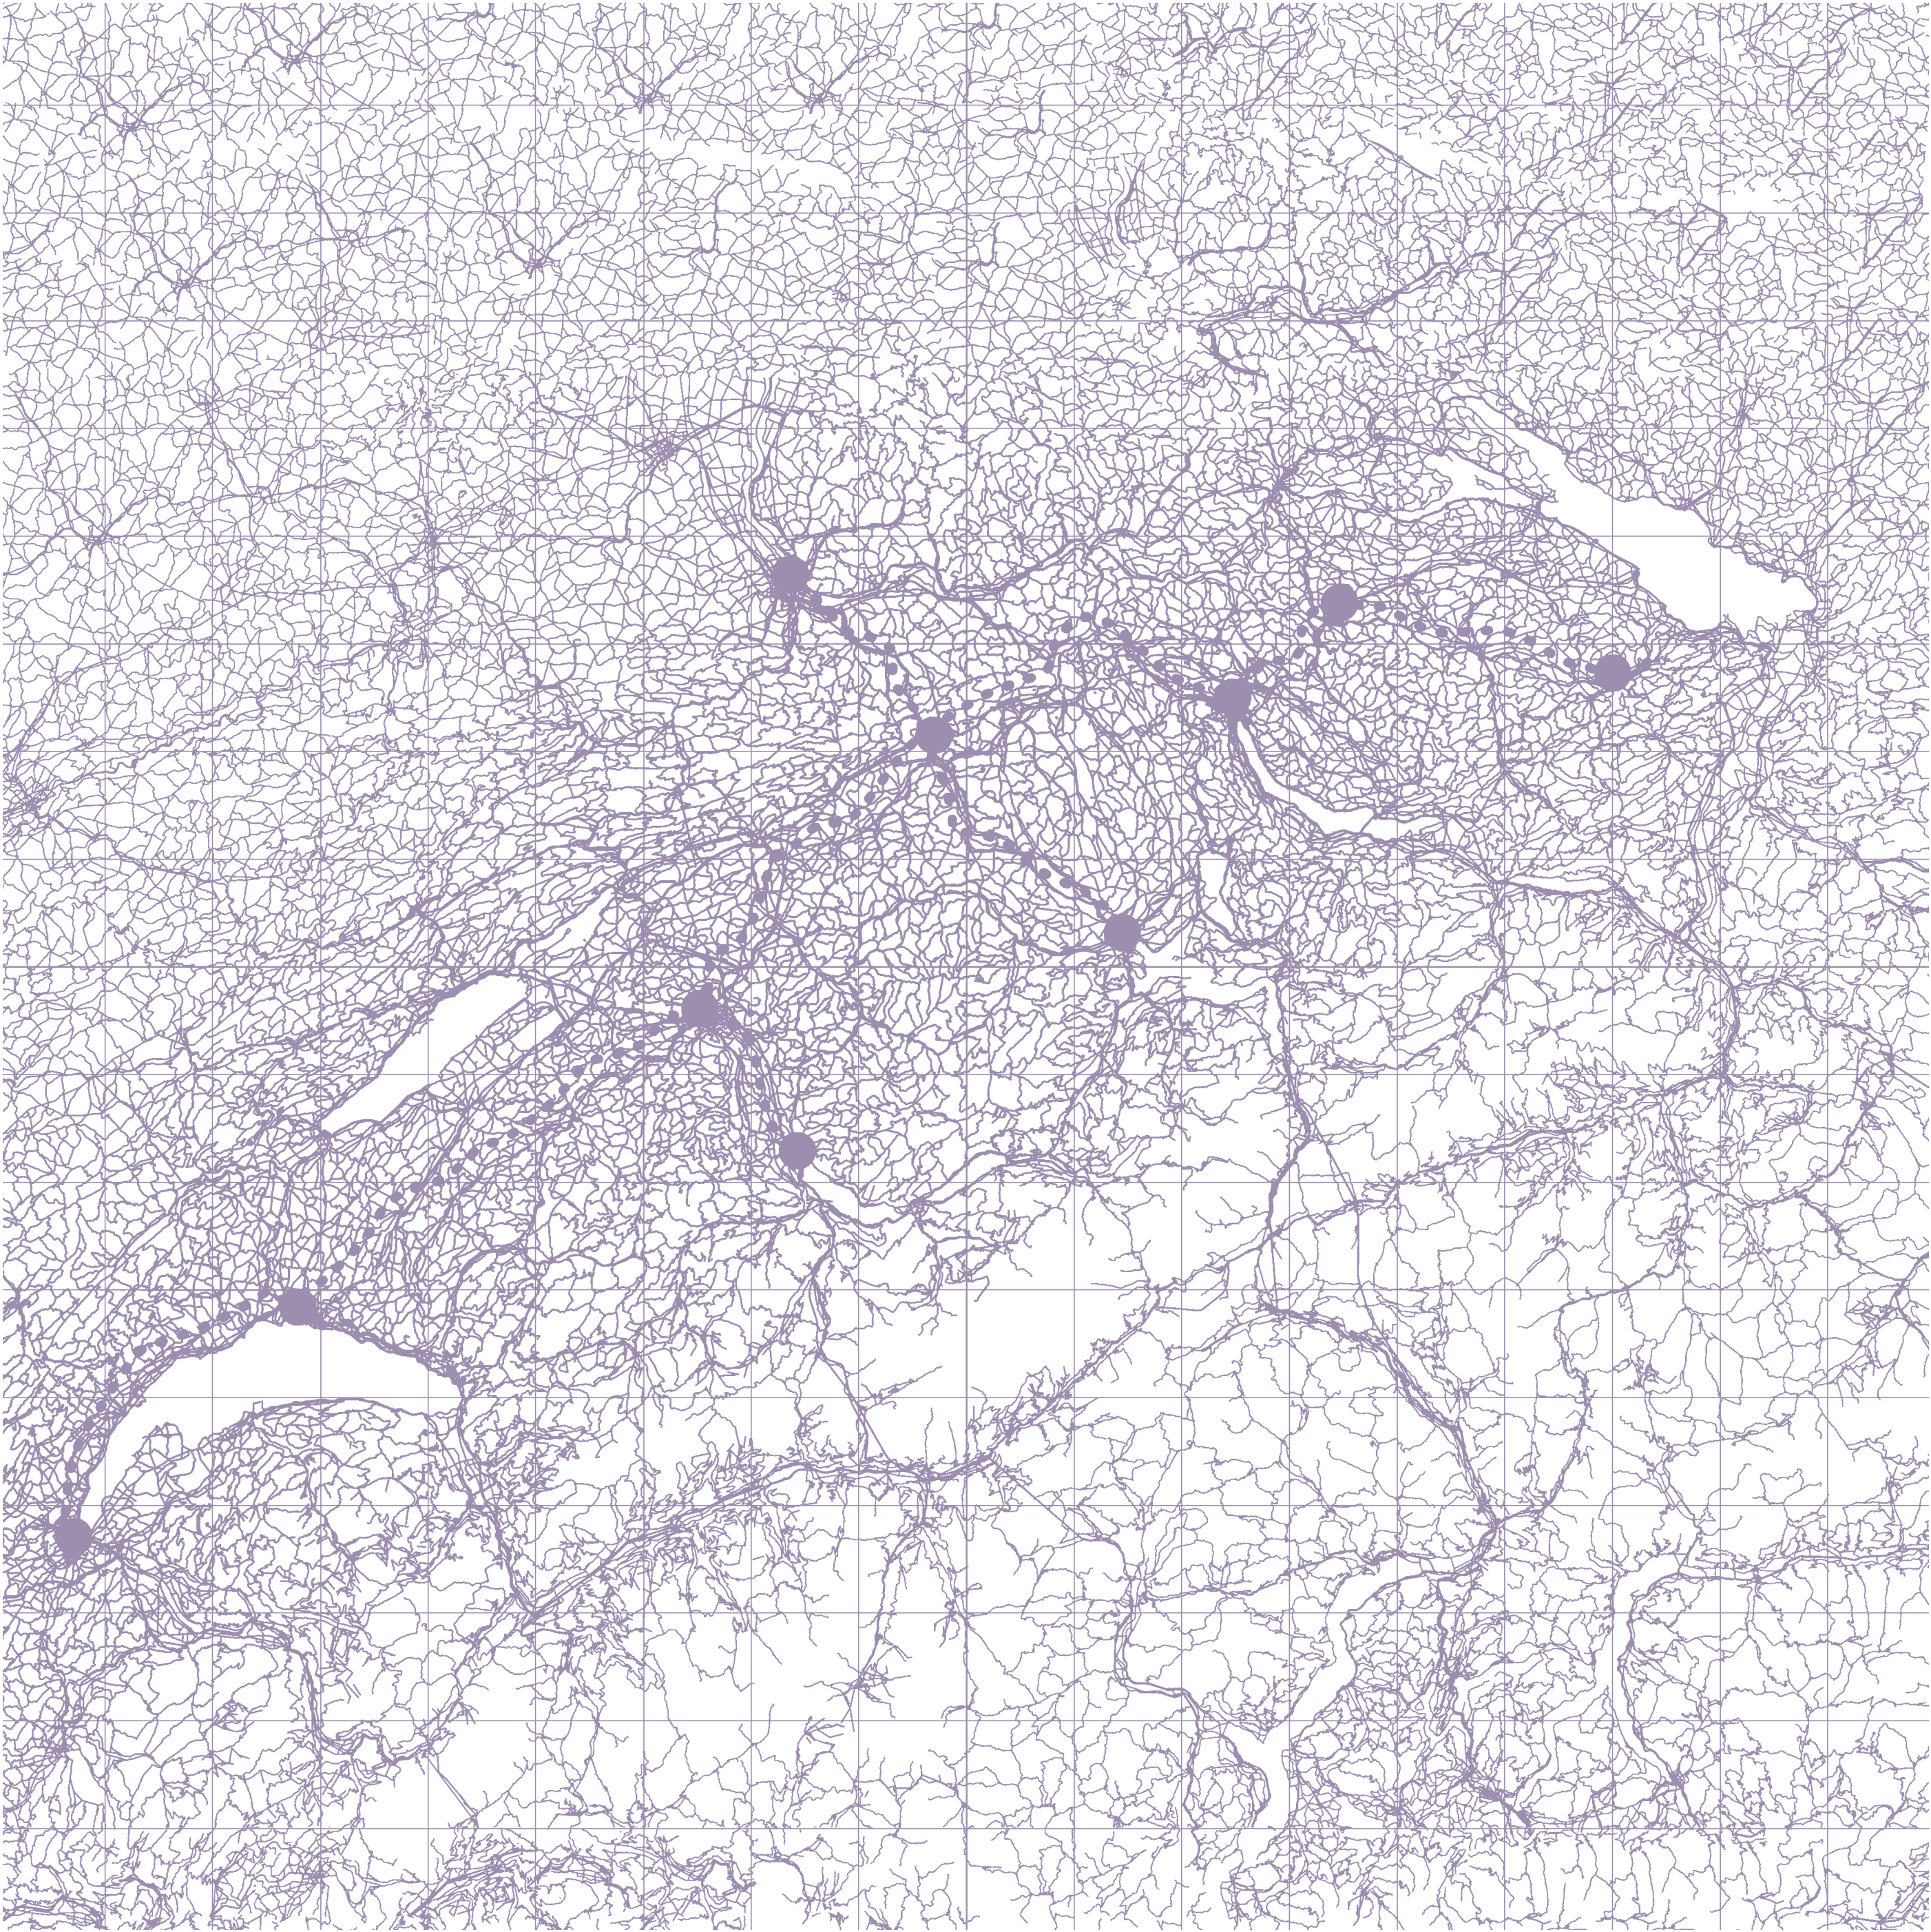





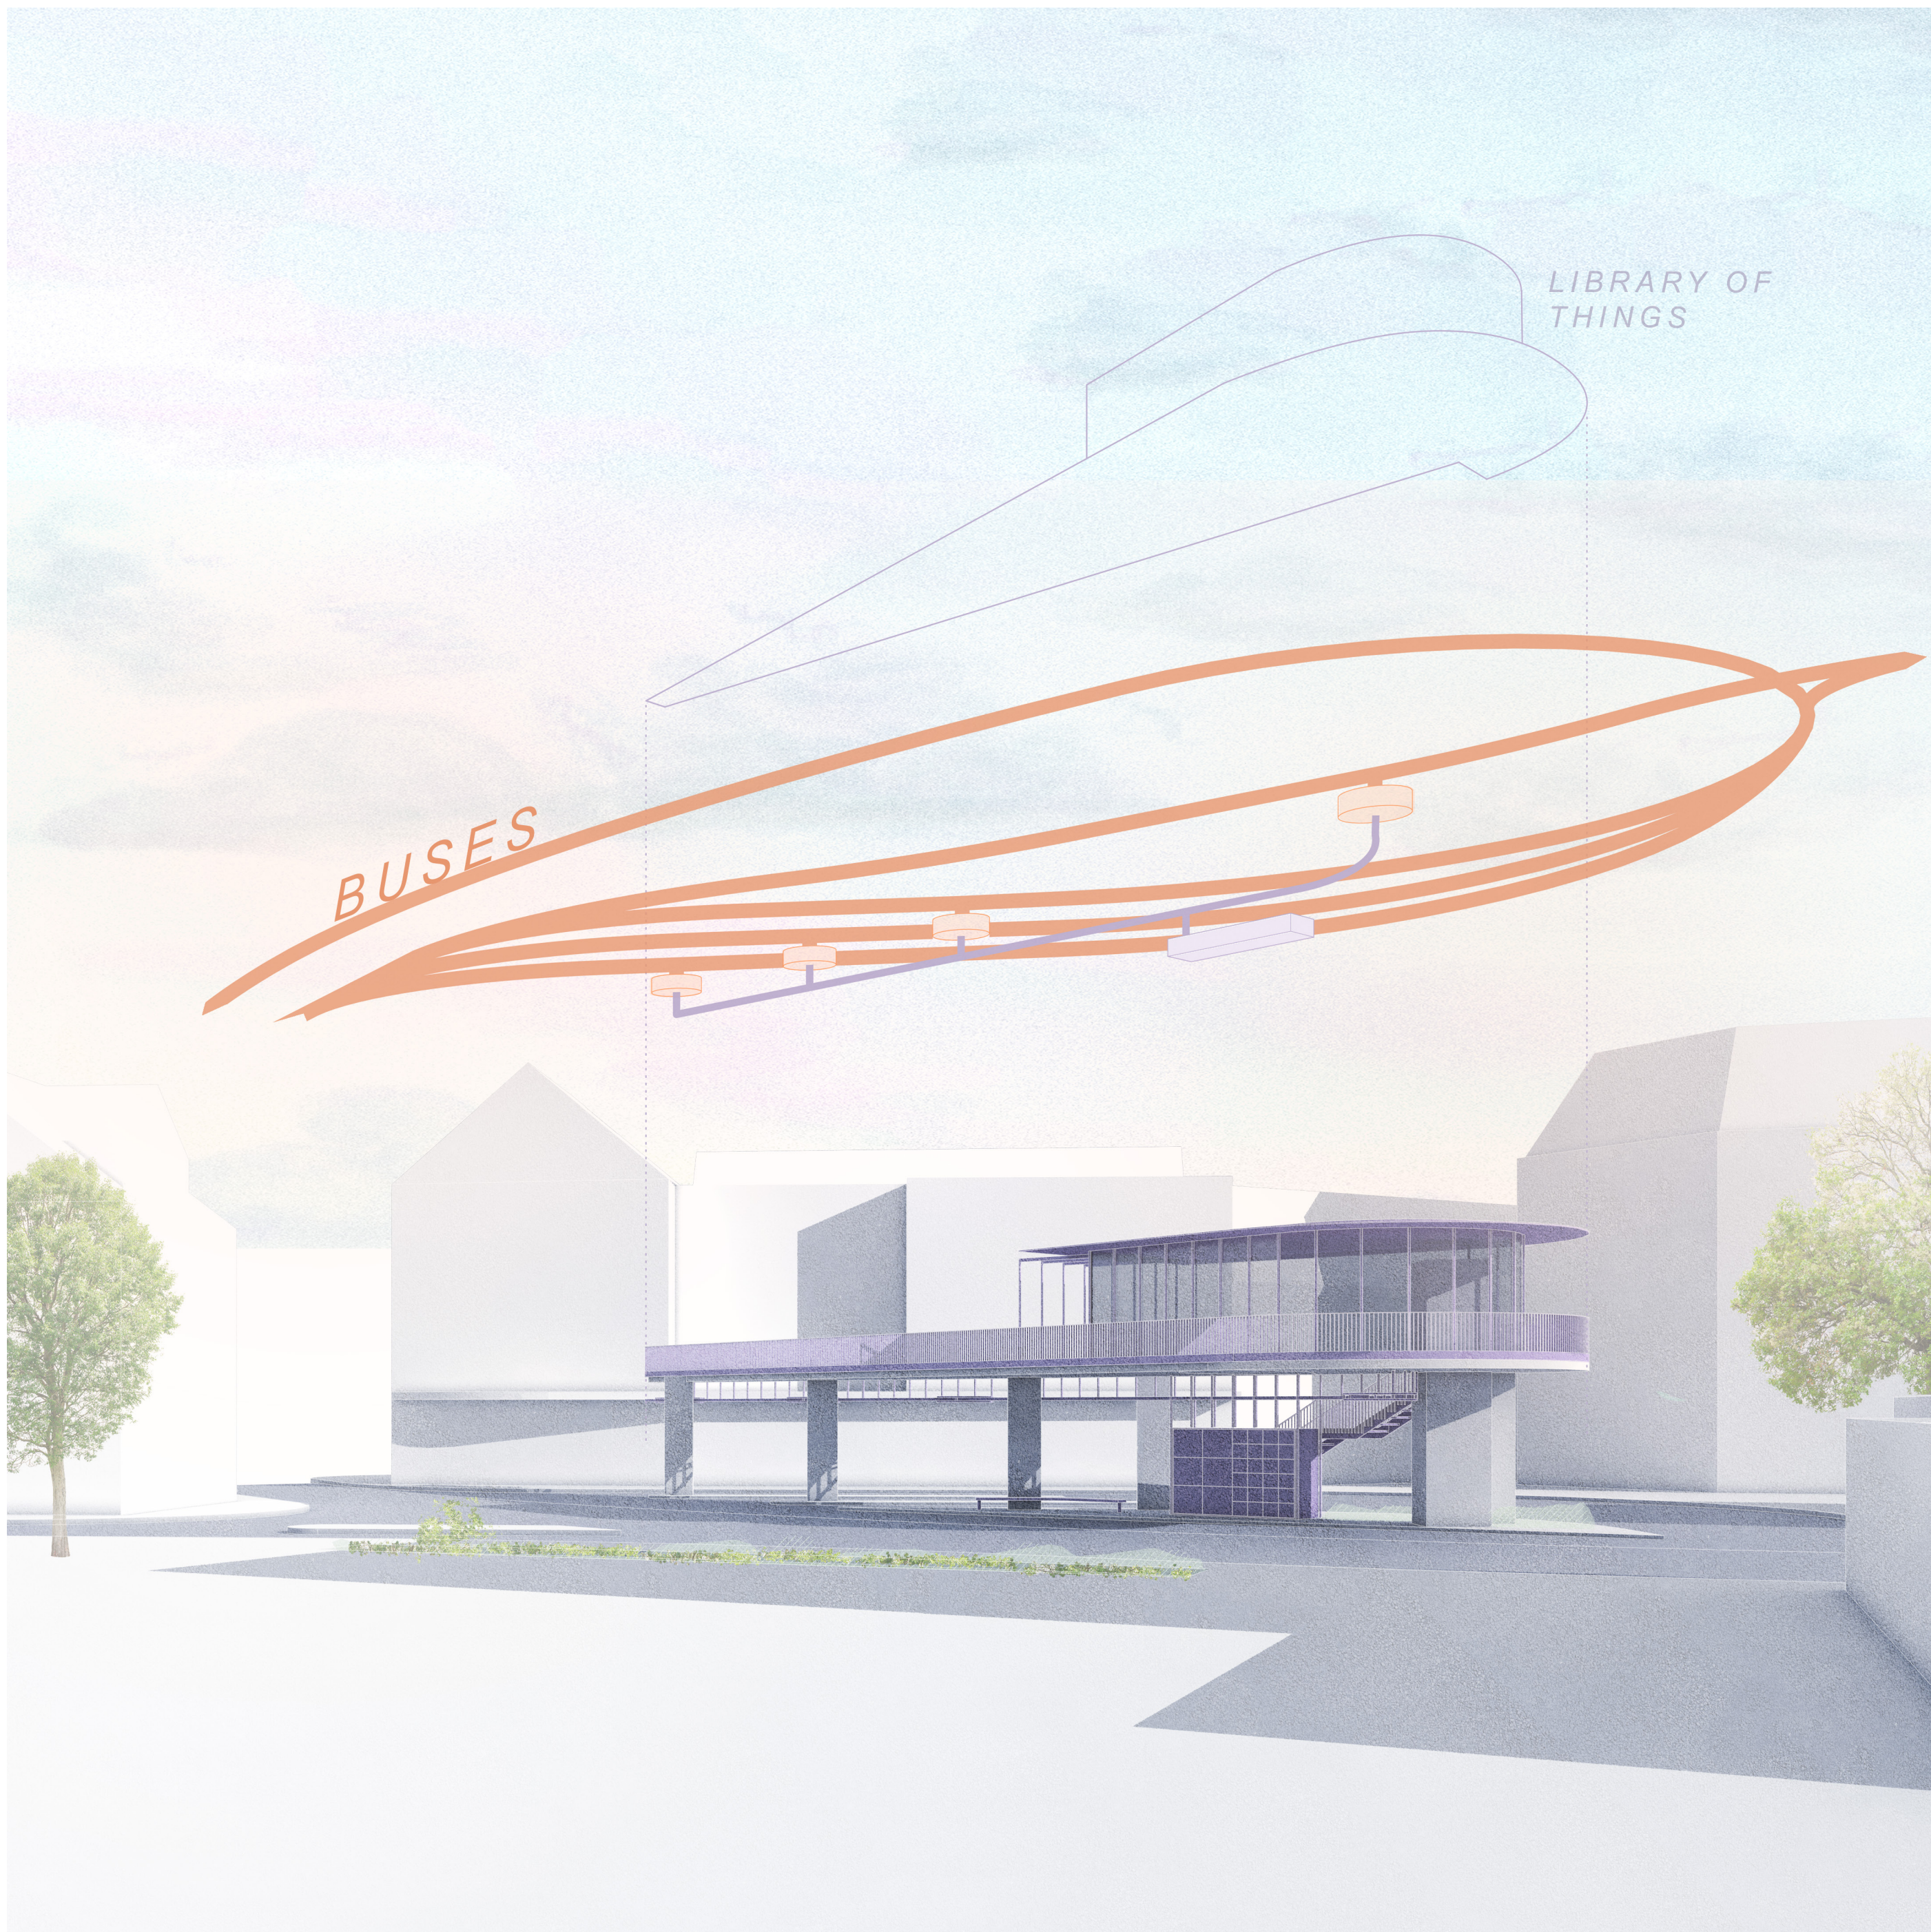


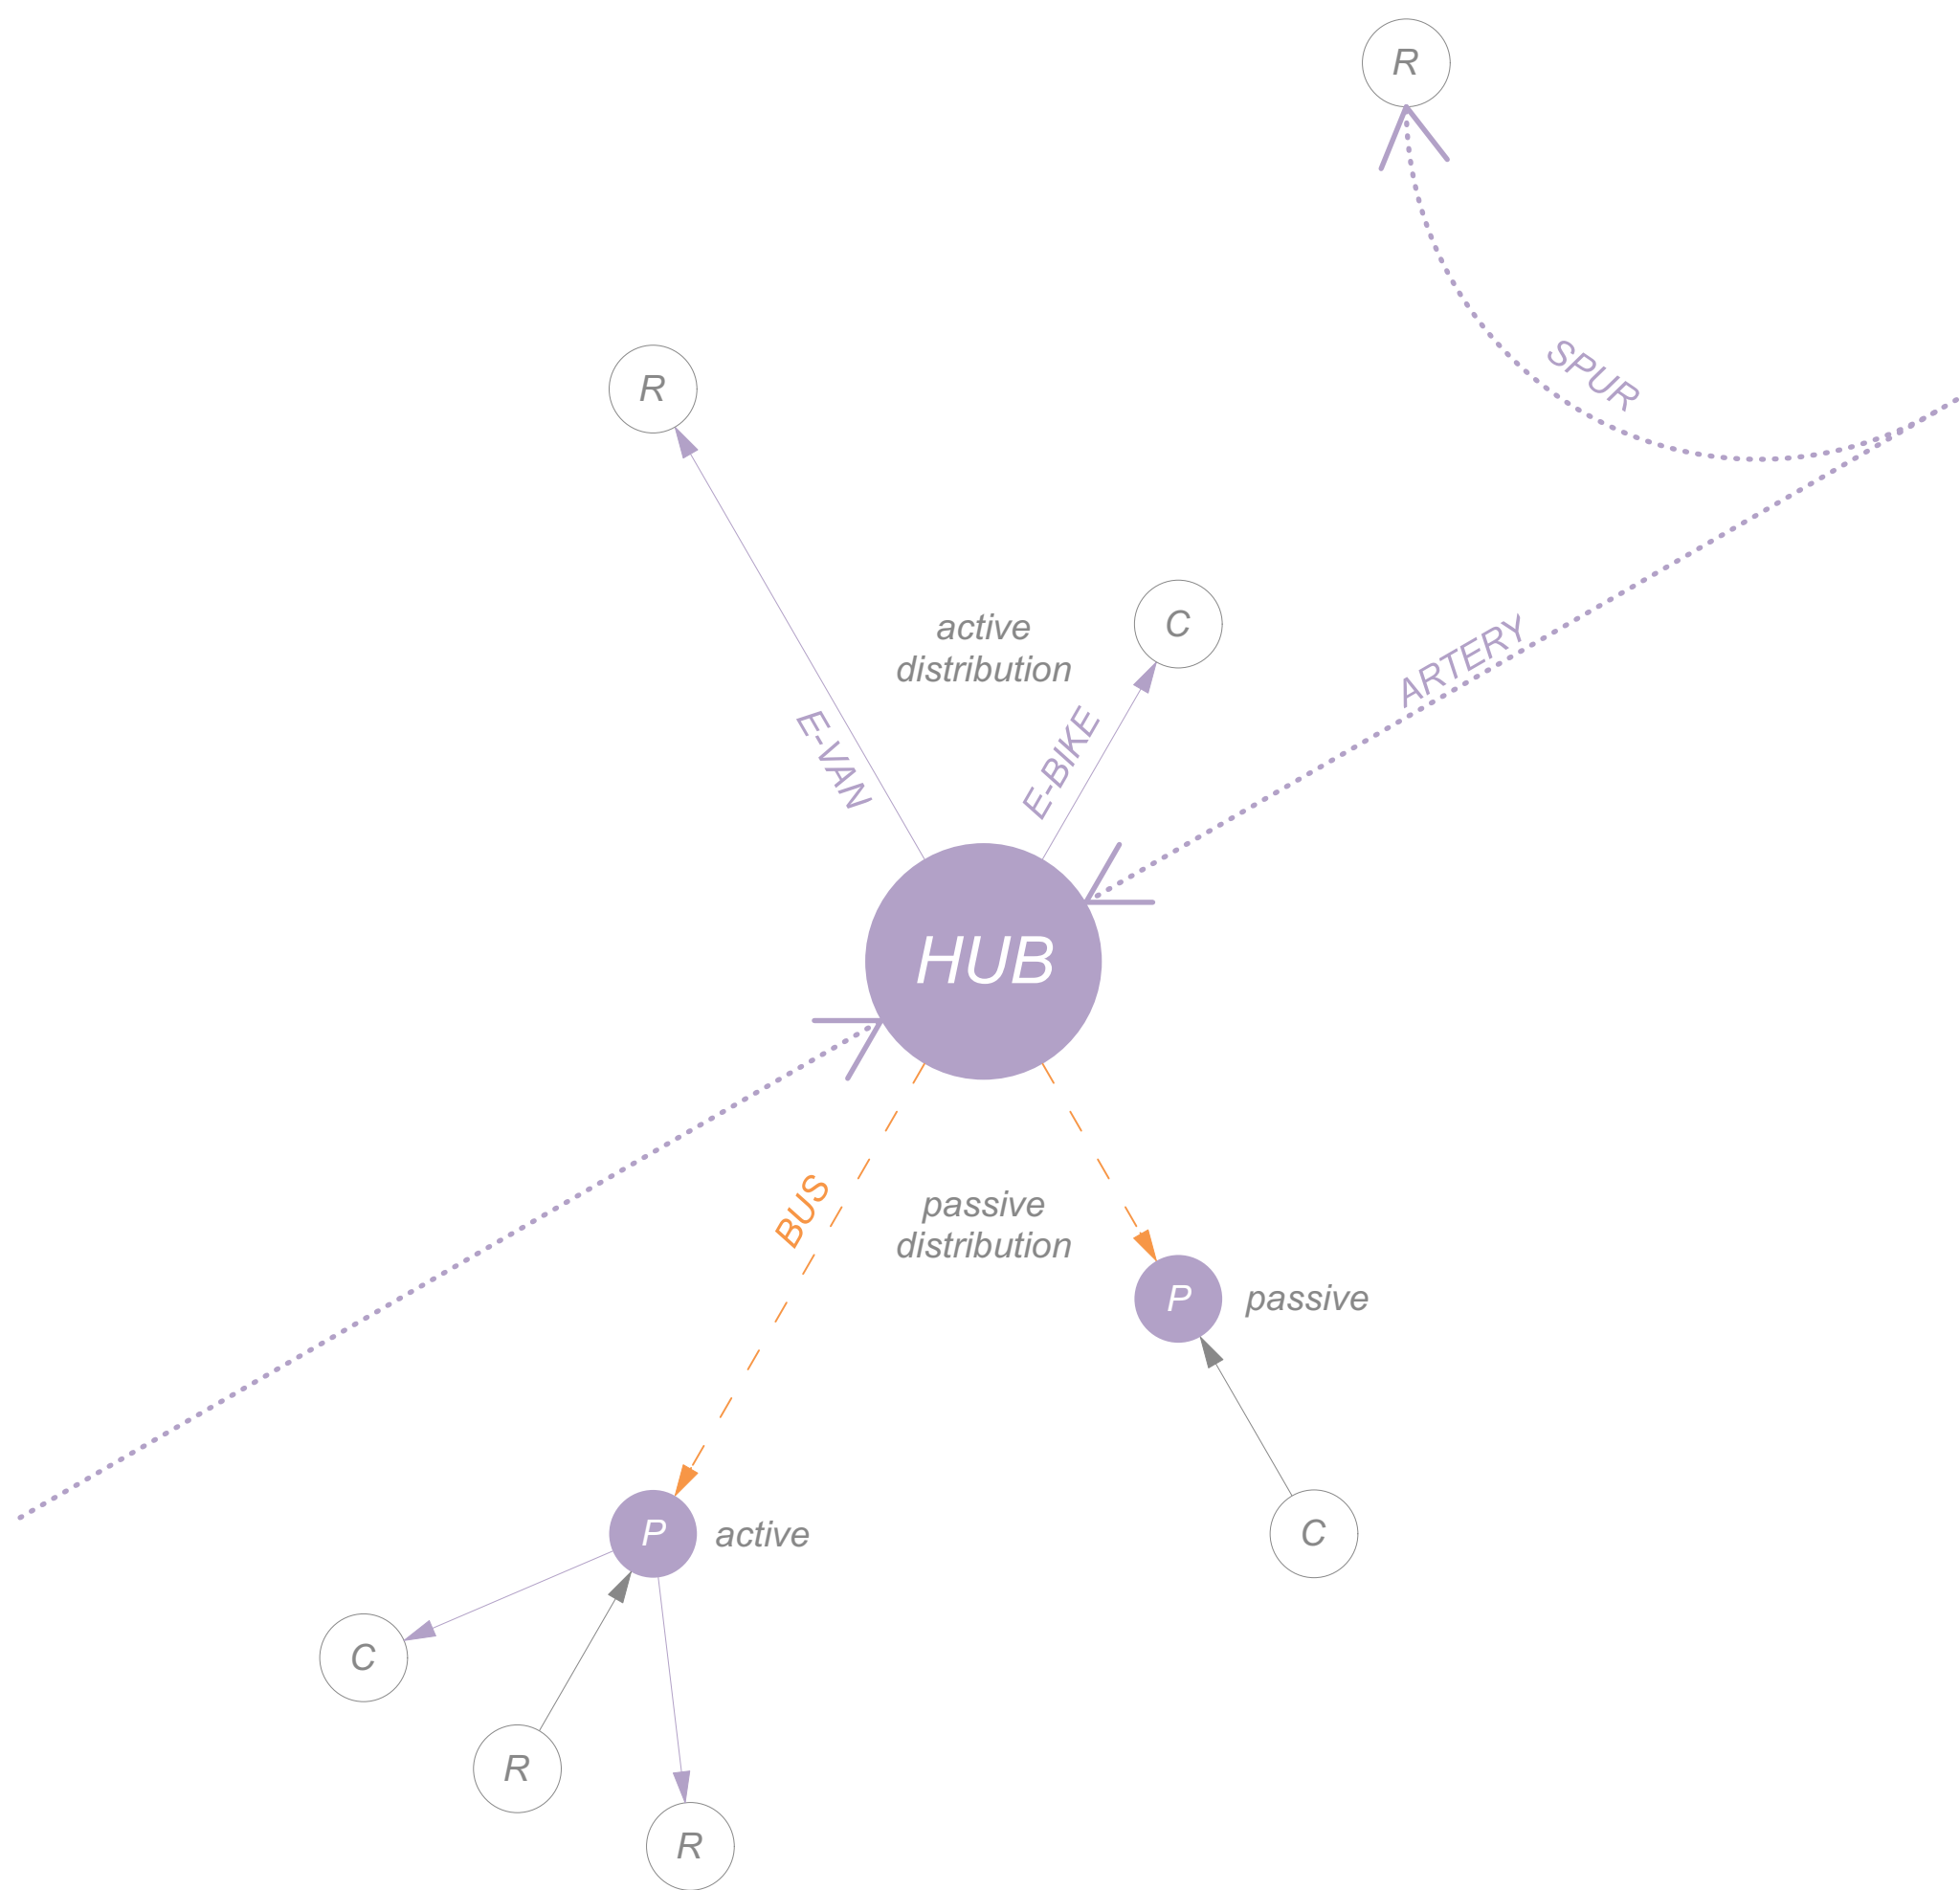


- P** Point
- C** Consumer
- R** Retailer

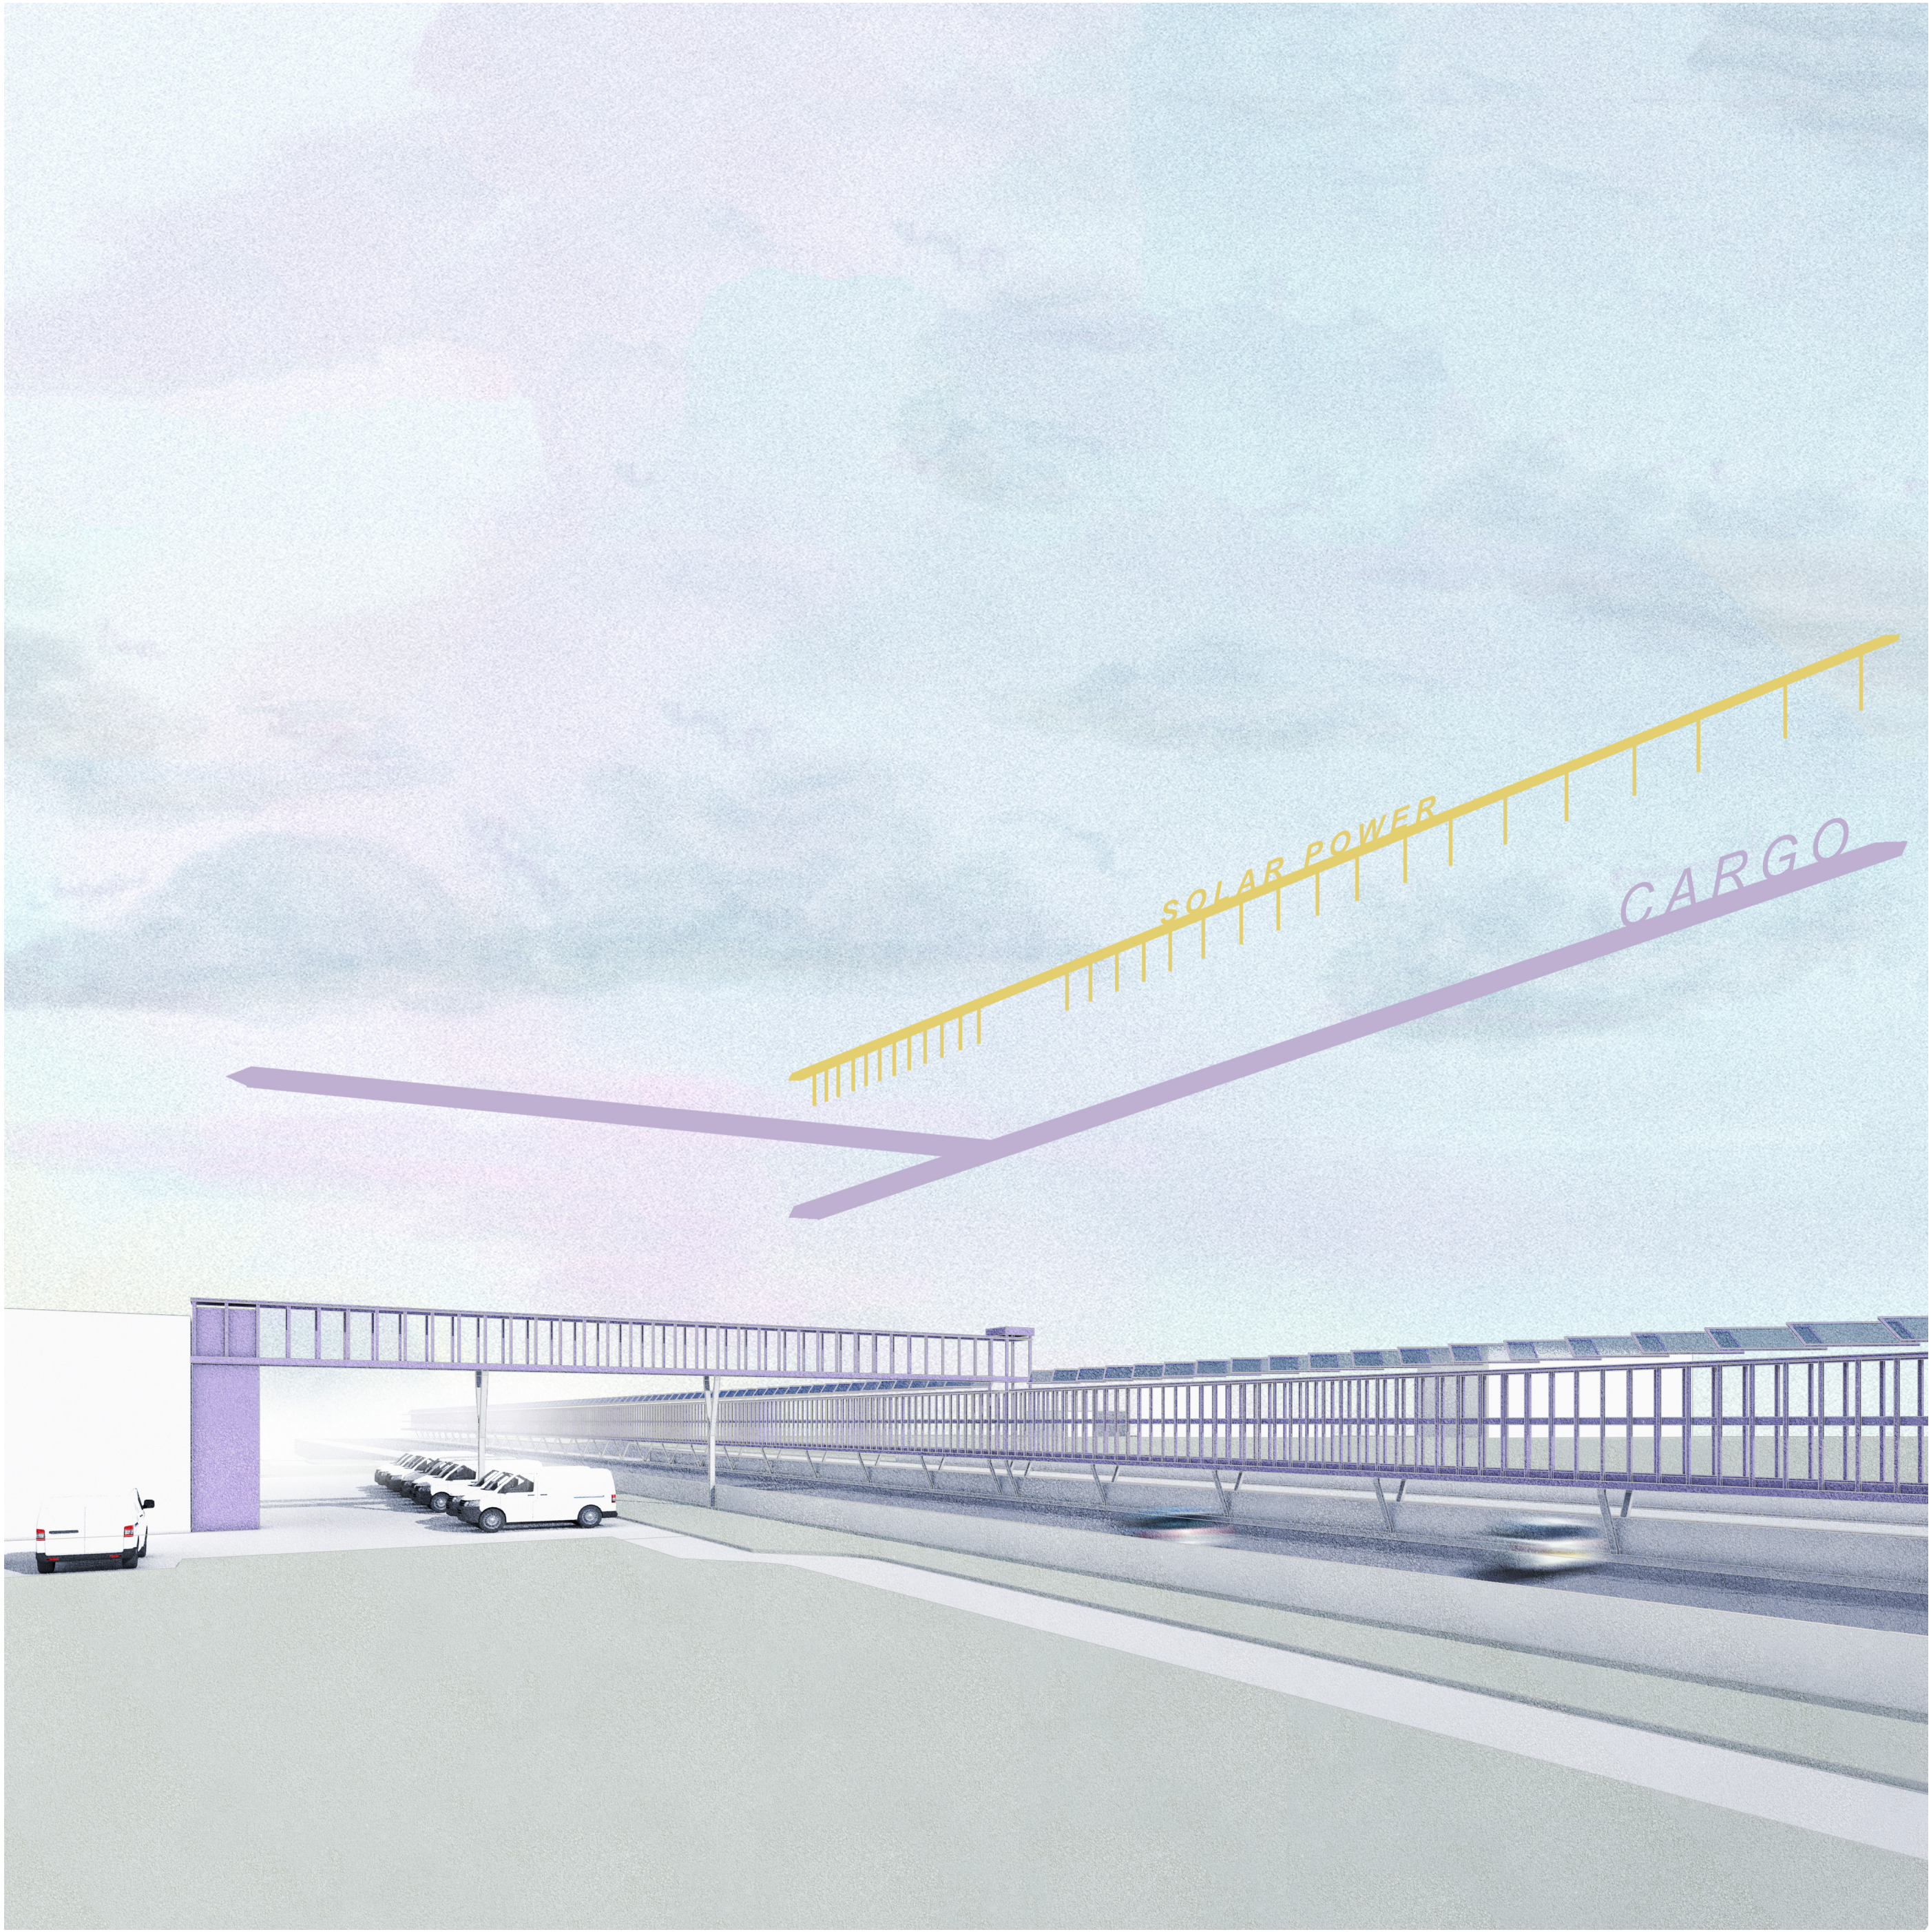


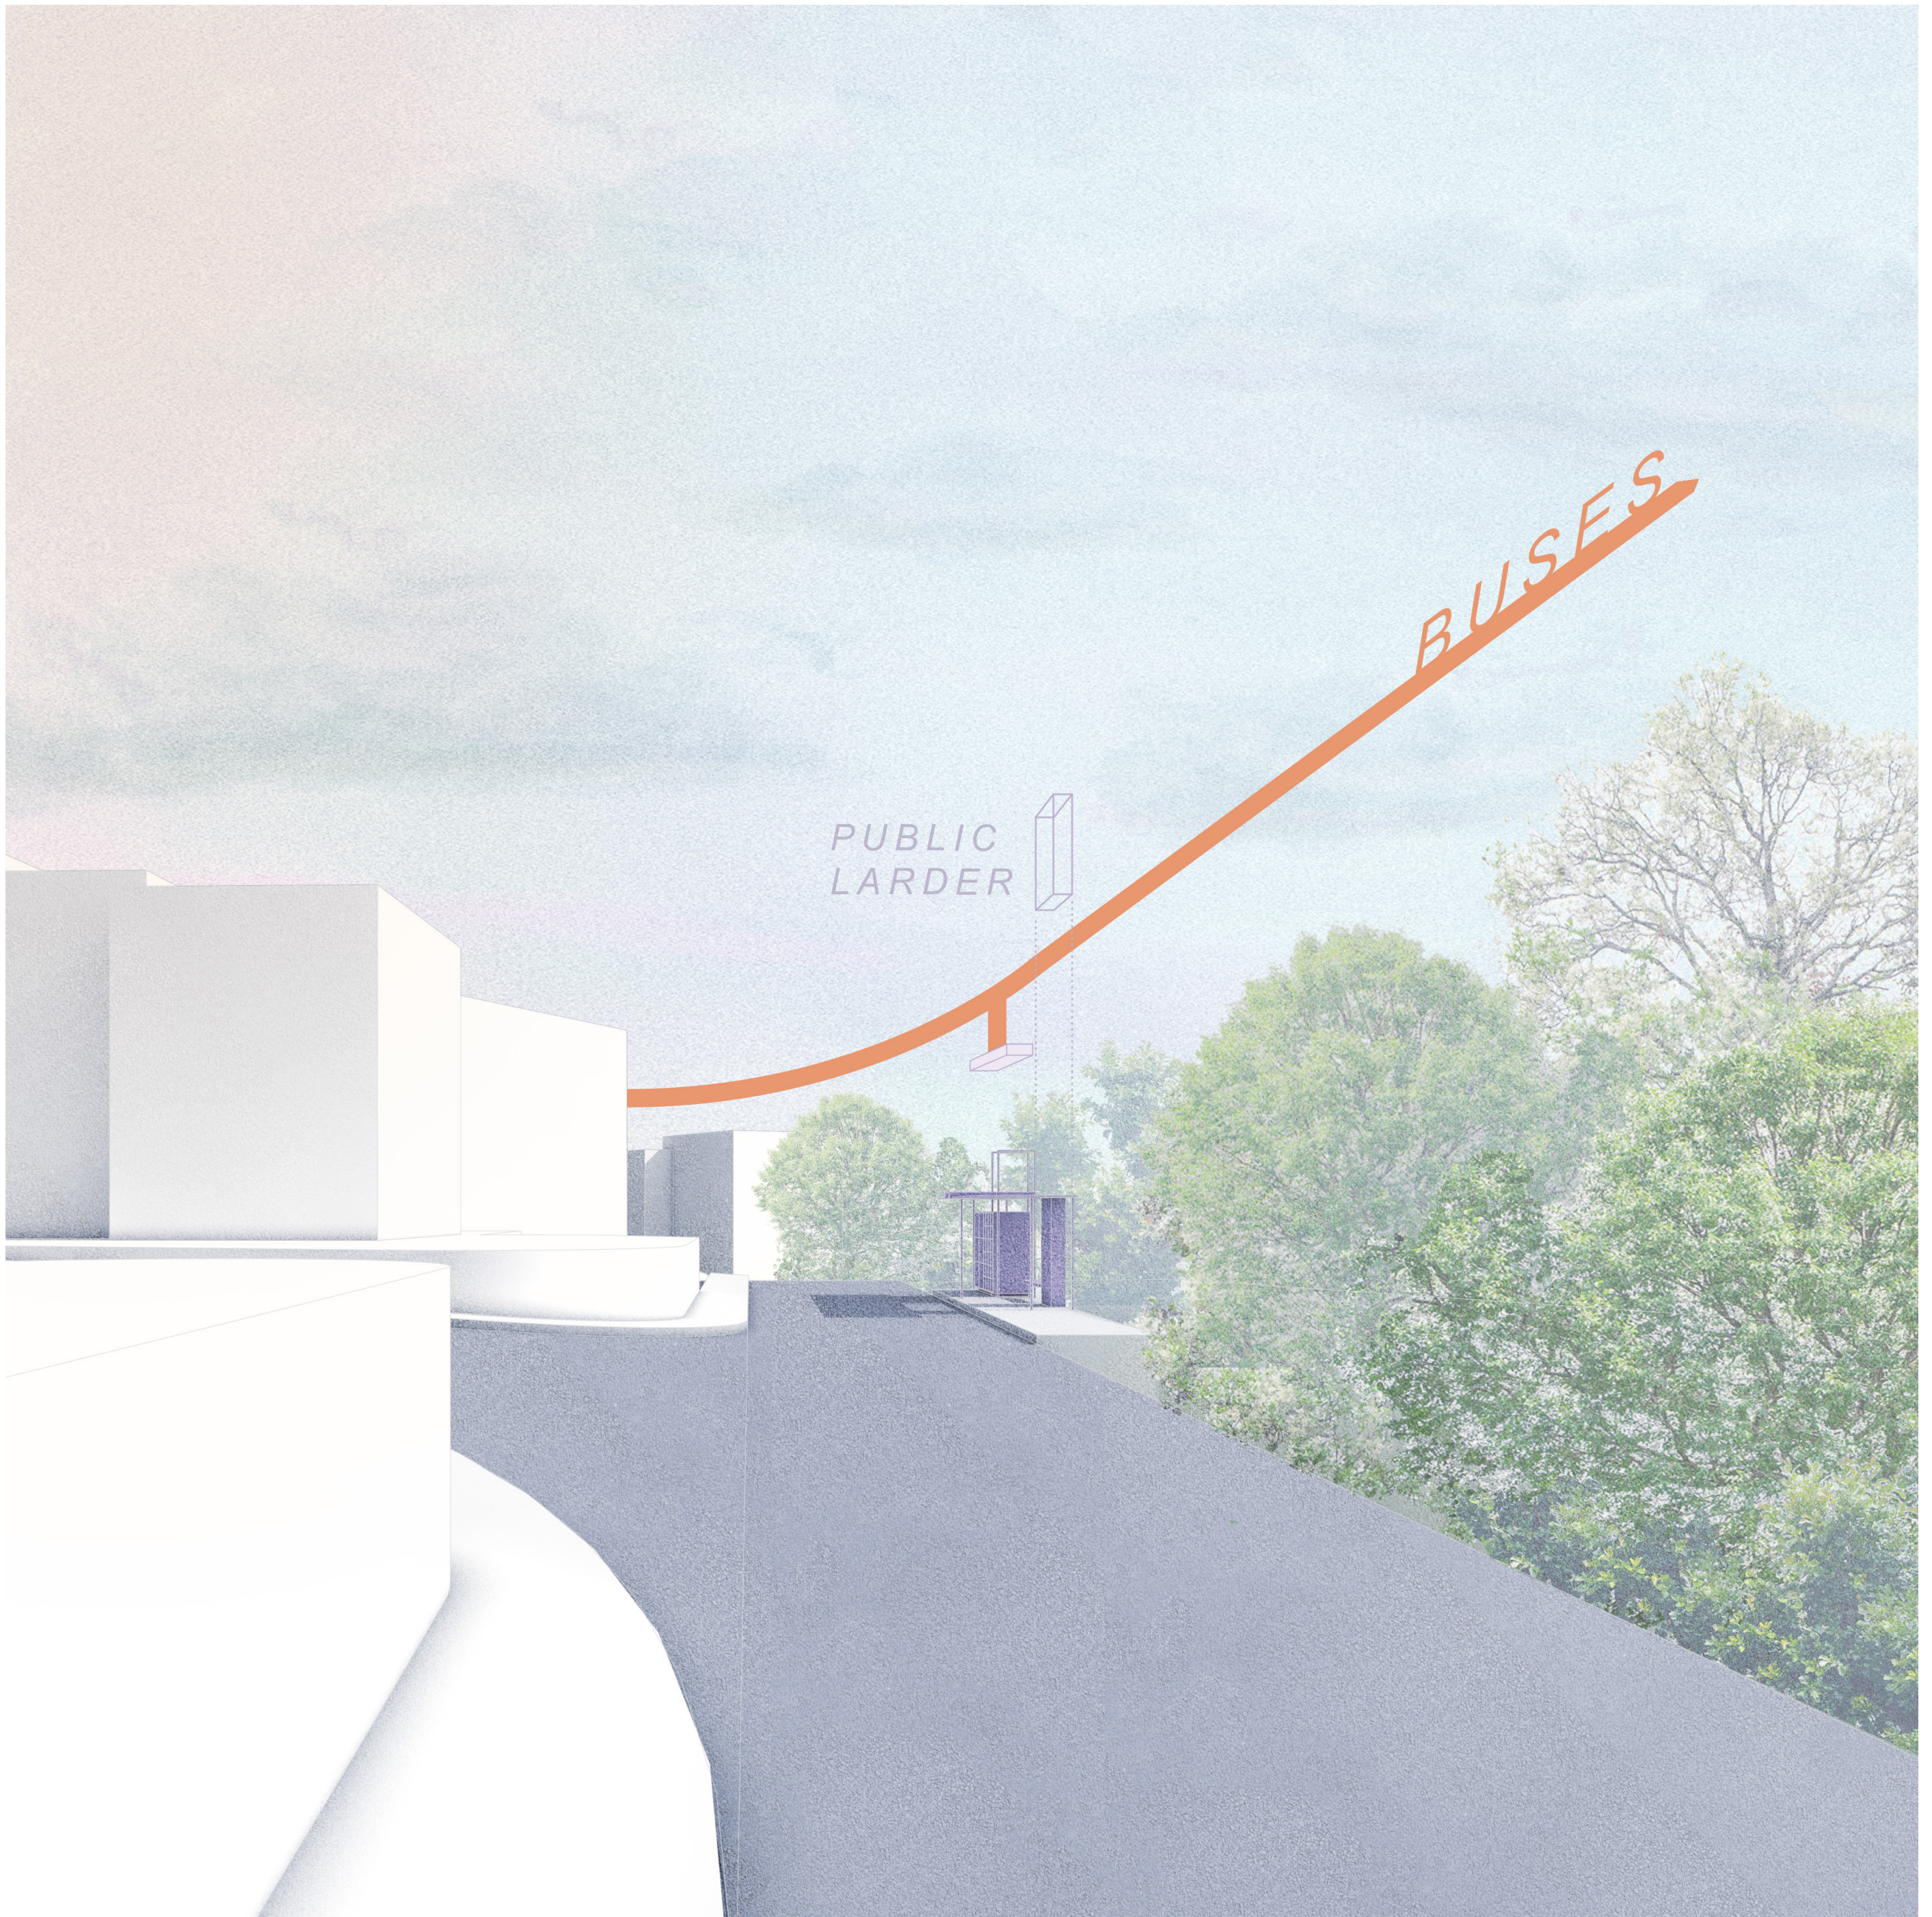

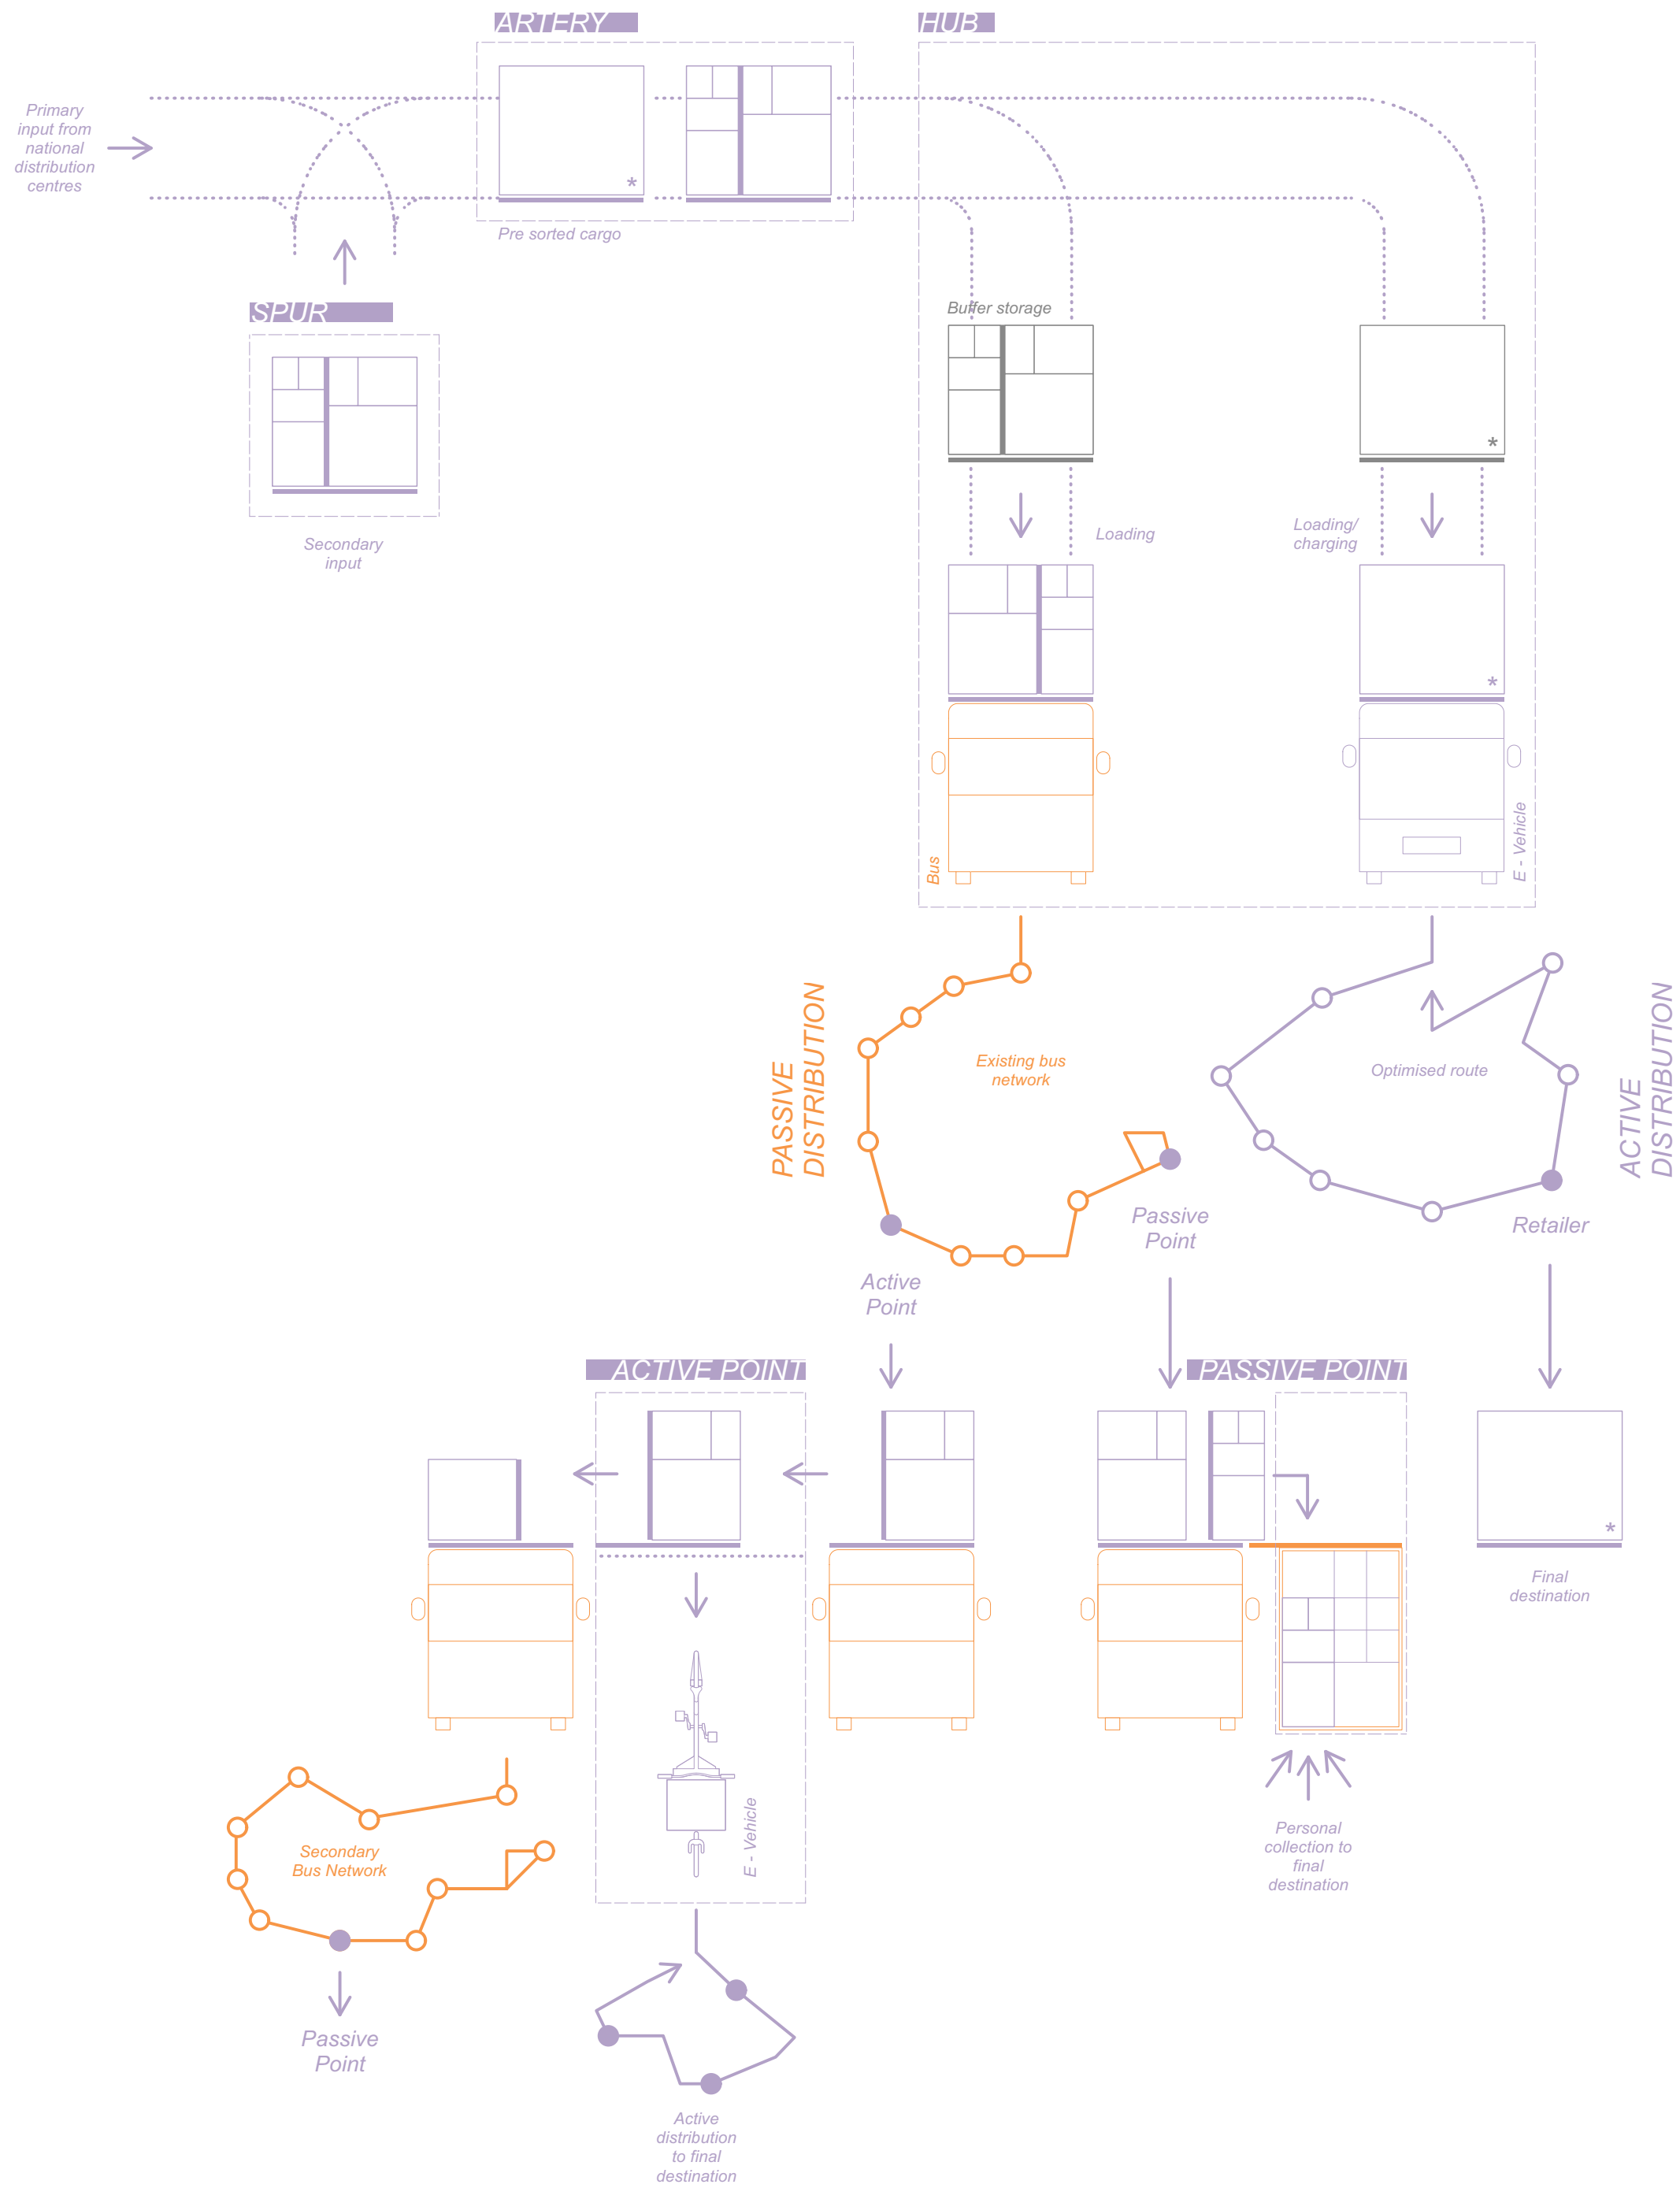

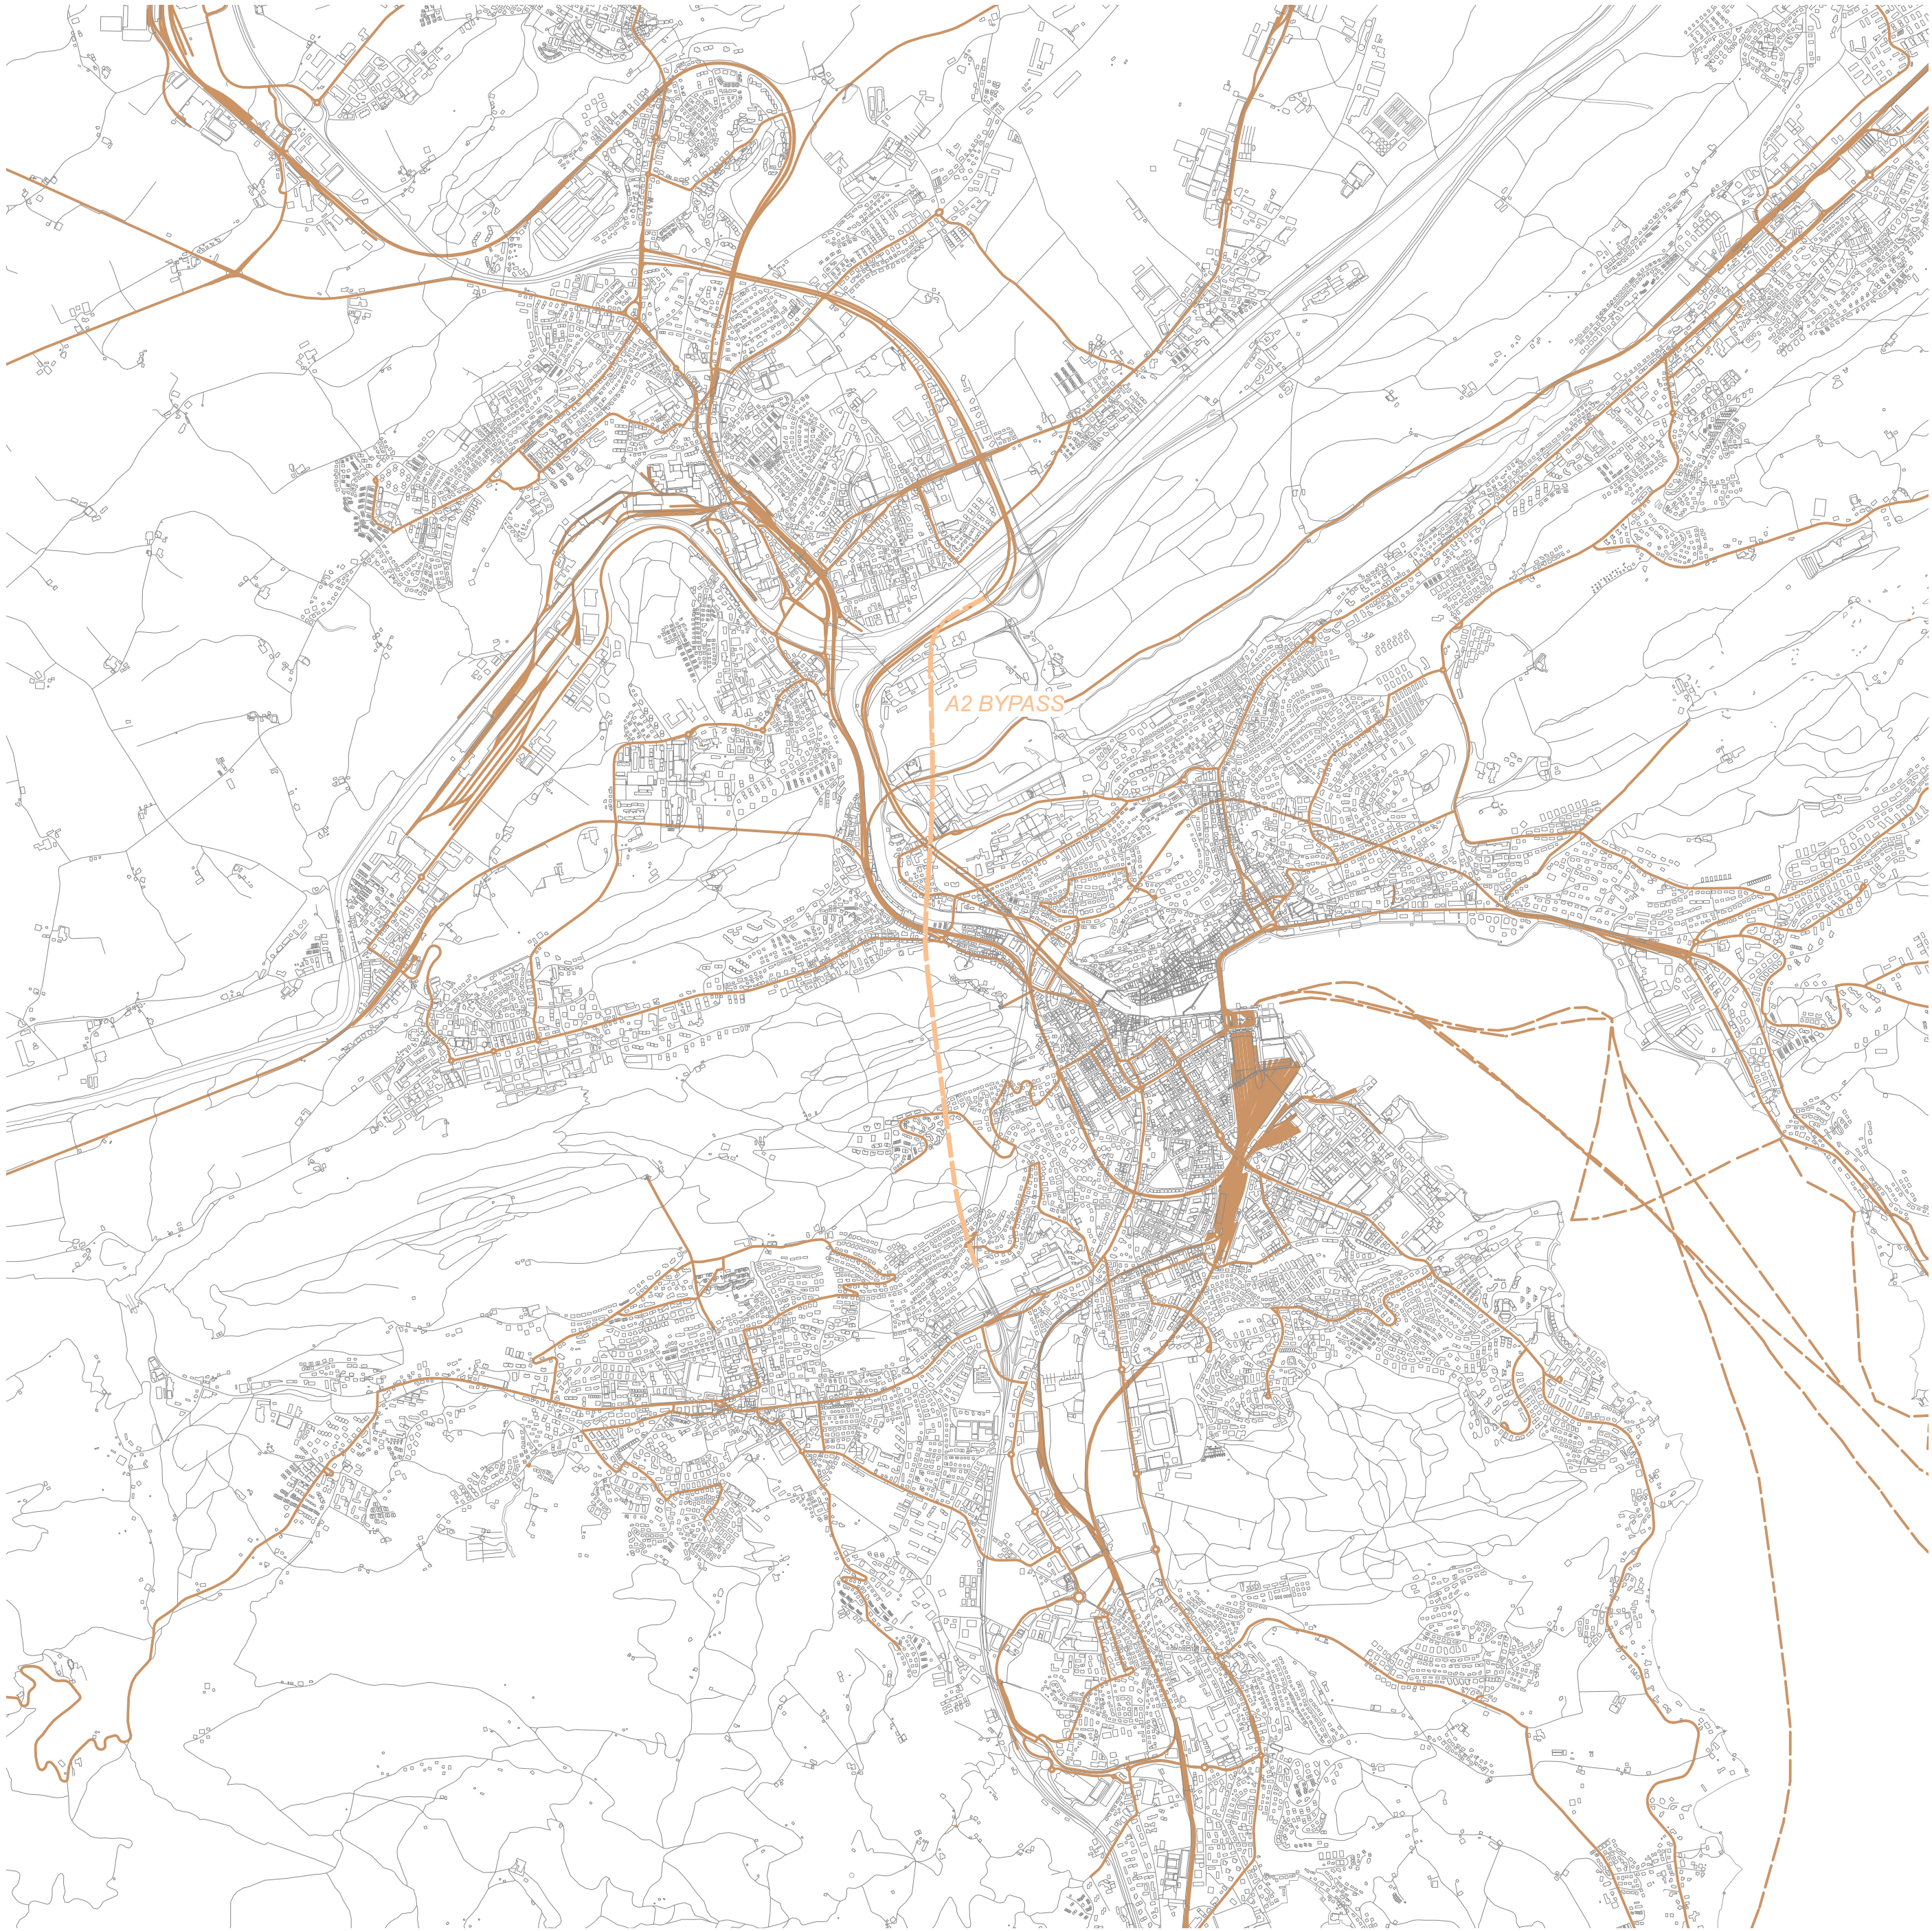

NETWORK LUZERN, AS EXISTING

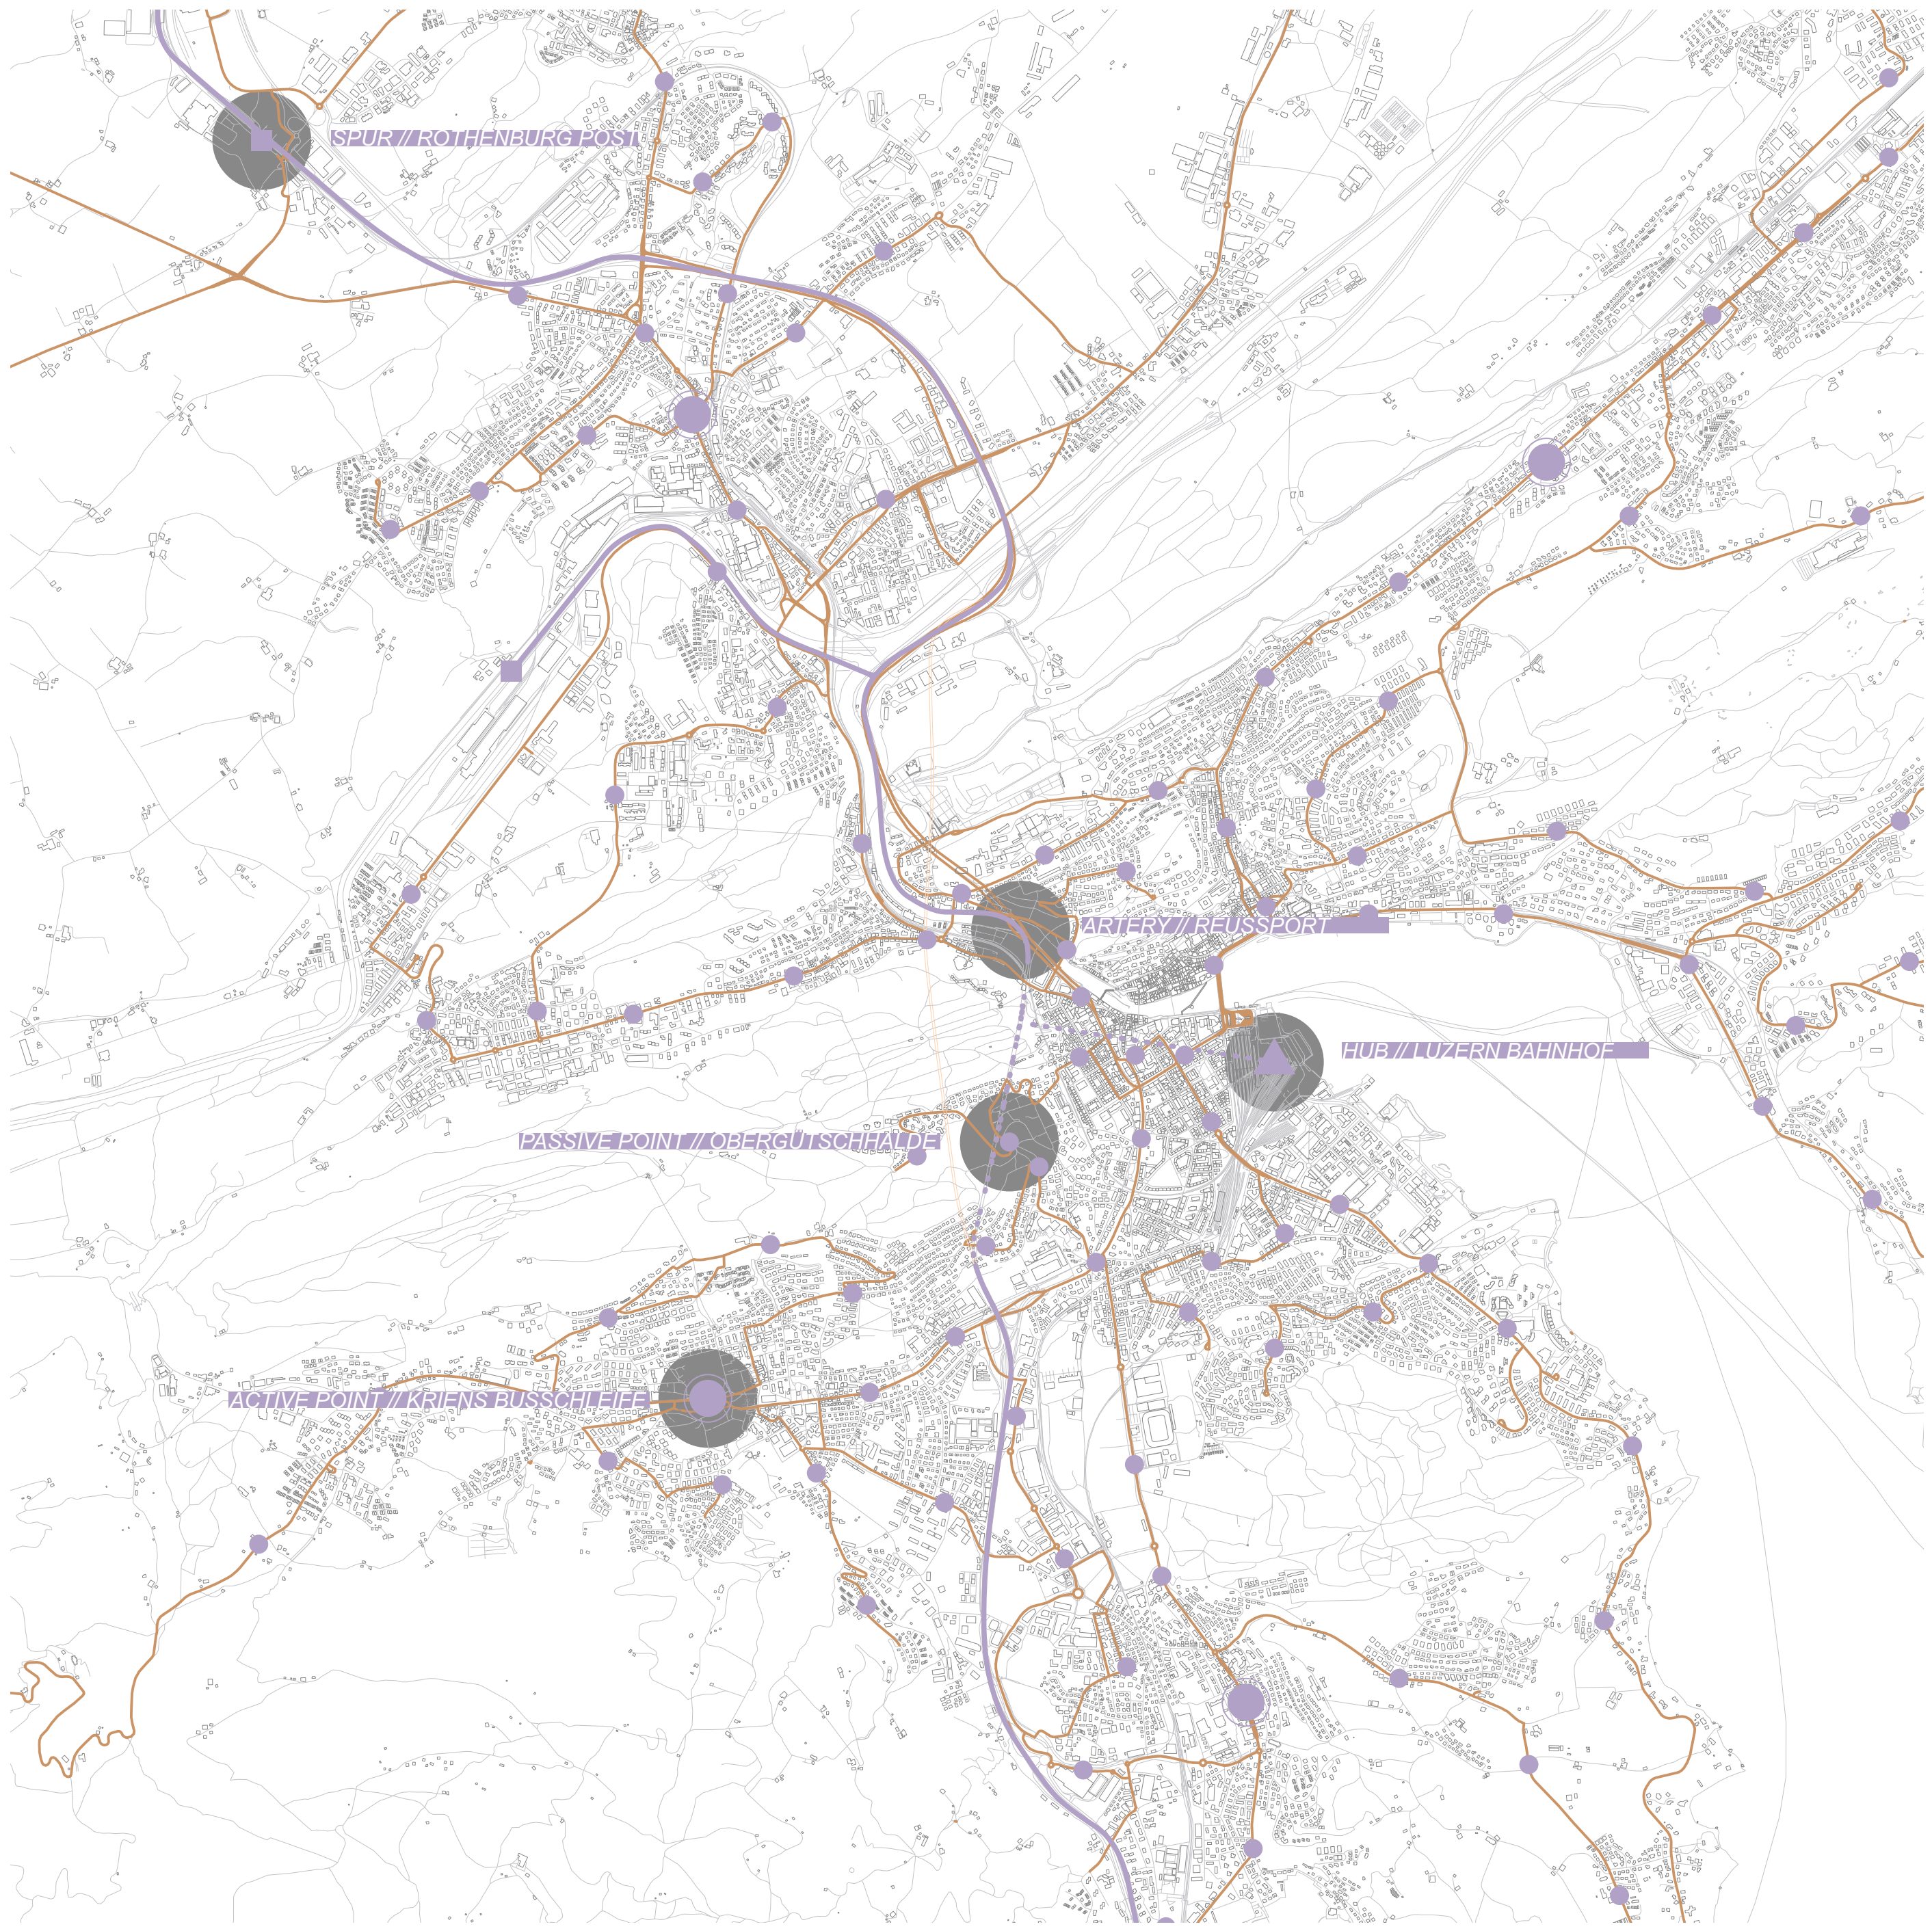

CARGO EN FLUX NETWORK LUZERN, AS PROPOSED

ST GALLEN

BASEL

DISTRIBUTION INFRASTRUCTURE

BUS INFRASTRUCTURE

ROAD INFRASTRUCTURE

